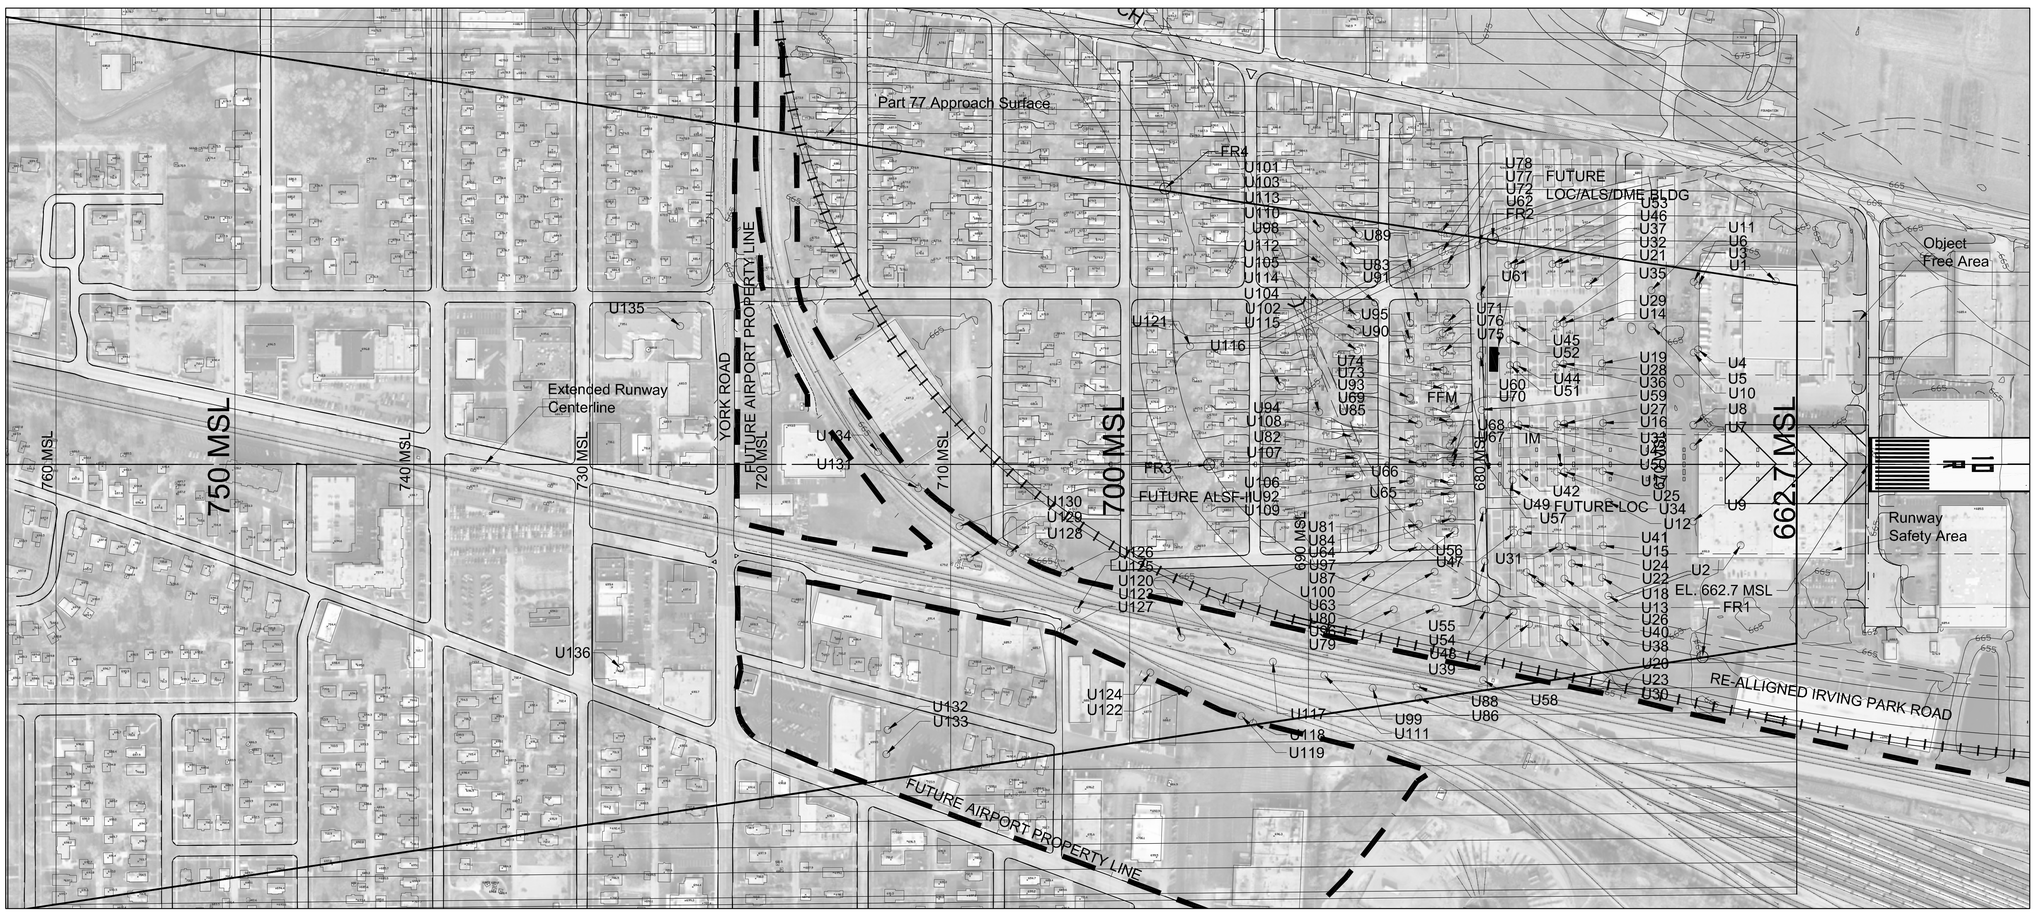

FUTURE AIRFIELD KEY MAP

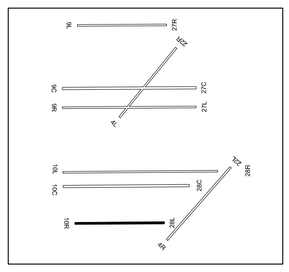

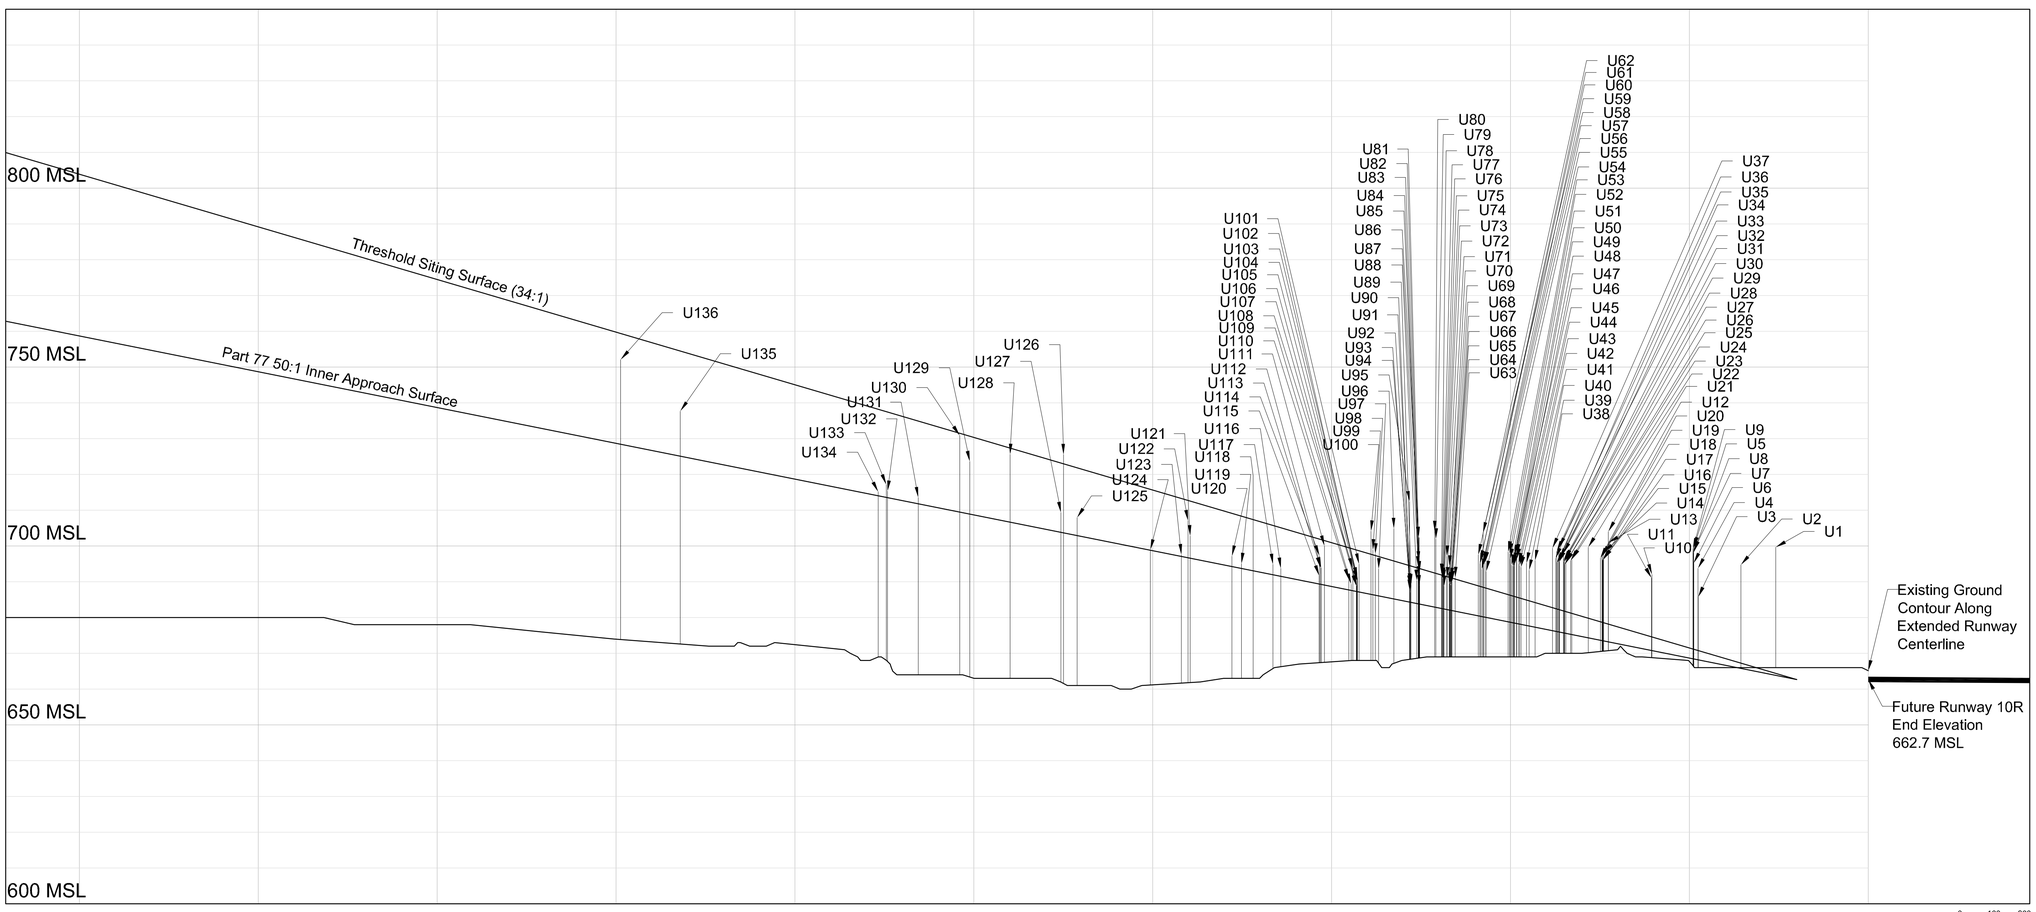

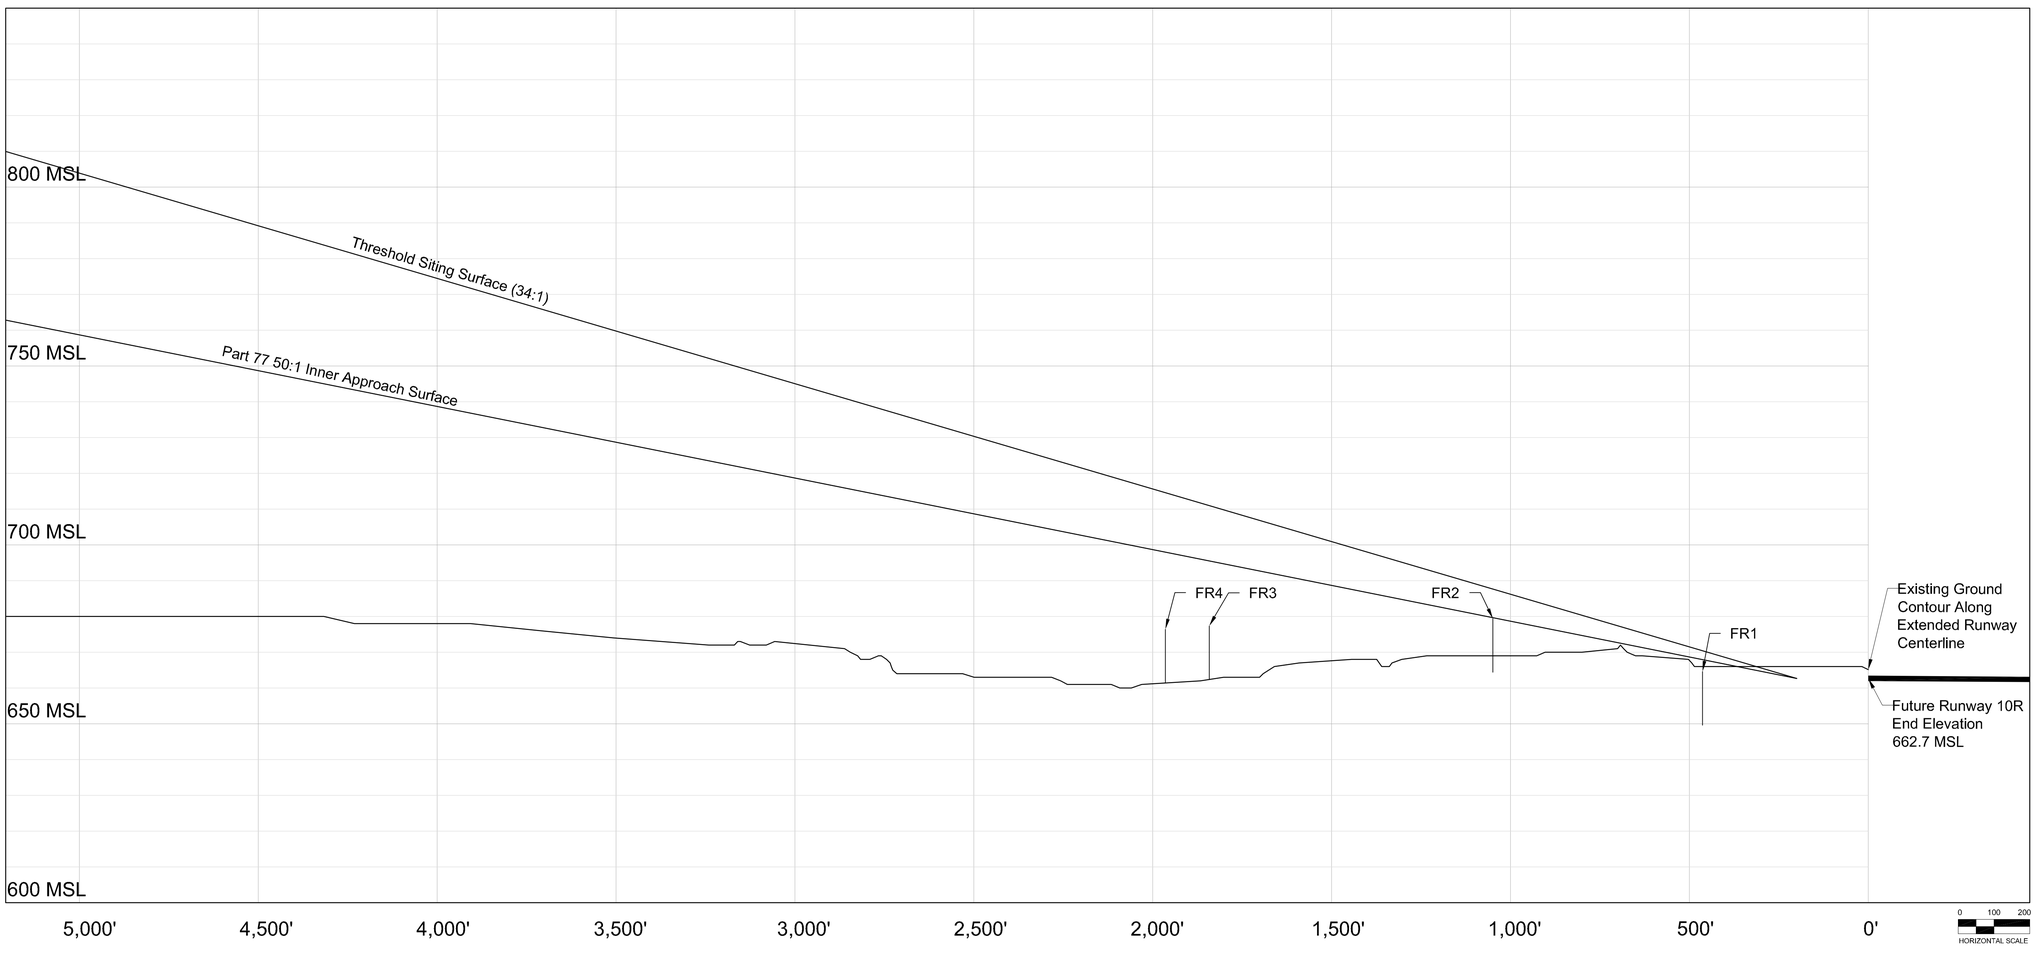

Approach Surface Obstructions

No.	Object	Top EL. (MSL)	Part 77 Surface Penetration	Theshold Siting Surface Penetration	Resolution
U1	Utility	699.7	35.8	Yes	Remove
U2	Utility	694.7	28.9	Yes	Remove
U3	Light Pole	685.8	17.5	Yes	Remove
U4	Light Pole	693.8	25.6	Yes	Remove
U5	Utility Pole	699.6	31.1	Yes	Remove
U6	Utility Pole	695.2	26.8	Yes	Remove
U7	Utility Pole	698.5	30.0	Yes	Remove
U8	Utility Pole	698.0	29.6	Yes	Remove
U9	Utility Pole	699.3	30.8	Yes	Remove
U10	Utility Pole	692.0	21.2	Yes	Remove
U11	Utility Pole	691.1	20.2	Yes	Remove
U12	Light Pole	704.0	30.8	Yes	Remove
U13	Utility Pole	701.0	27.7	Yes	Remove
U14	Utility	698.2	24.7	Yes	Remove
U15	Utility	696.3	22.8	Yes	Remove
U16	Utility	696.1	22.6	Yes	Remove
U17	Utility	696.0	22.5	Yes	Remove
U18	Utility	697.2	23.6	Yes	Remove
U19	Utility	697.1	23.5	Yes	Remove
U20	Utility	696.7	23.0	Yes	Remove
U21	Utility	699.7	25.3	Yes	Remove
U22	Utility	696.3	21.0	Yes	Remove
U23	Utility	696.0	20.6	Yes	Remove
U24	Utility	695.3	19.7	Yes	Remove
U25	Utility	694.8	19.2	Yes	Remove
U26	Utility	696.2	20.5	Yes	Remove
U27	Utility	695.6	19.9	Yes	Remove
U28	Utility	695.8	20.1	Yes	Remove
U29	Utility	698.1	22.3	Yes	Remove
U30	Utility	696.6	20.8	Yes	Remove
U31	Utility	695.5	19.5	Yes	Remove
U32	Utility	699.5	23.5	Yes	Remove
U33	Utility	695.3	19.2	Yes	Remove
U34	Utility	695.3	19.2	Yes	Remove
U35	Utility	698.6	22.4	Yes	Remove
U36	Utility	696.6	20.4	Yes	Remove
U37	Utility	699.4	23.1	Yes	Remove
U38	Utility	695.9	18.6	Yes	Remove
U39	Utility	693.2	15.6	Yes	Remove
U40	Utility	695.2	17.4	Yes	Remove
U41	Utility	694.1	15.9	Yes	Remove
U42	Utility	694.5	16.3	Yes	Remove
U43	Utility	695.1	16.9	Yes	Remove
U44	Utility	696.4	18.0	Yes	Remove
U45	Utility	697.6	19.2	Yes	Remove
U46	Utility	698.4	18.9	Yes	Remove
U47	Utility	694.4	15.8	Yes	Remove
U48	Utility	695.2	16.6	Yes	Remove
U49	Utility	694.4	15.8	Yes	Remove
U50	Utility	694.7	16.0	Yes	Remove
U51	Utility	696.3	17.6	Yes	Remove
U52	Utility	697.8	19.0	Yes	Remove
U53	Utility	698.4	19.5	Yes	Remove
U54	Light Pole	692.9	12.8	Yes	Remove
U55	Light Pole	695.4	15.2	Yes	Remove
U56	Light Pole	694.6	14.4	Yes	Remove
U57	Light Pole	695.5	15.3	Yes	Remove
U58	Utility	703.7	23.5	Yes	Remove
U59	Light Pole	693.5	13.2	Yes	Remove
U60	Light Pole	695.8	15.4	Yes	Remove
U61	Light Pole	695.1	14.7	Yes	Remove
U62	Light Pole	697.6	17.1	Yes	Remove
U63	Utility	691.2	9.4	No	Remove
U64	Utility	690.0	8.1	No	Remove
U65	Utility	690.9	8.9	No	Remove
U66	Utility	689.1	7.0	No	Remove
U67	Utility	689.1	7.0	No	Remove
U68	Utility	689.8	7.7	No	Remove
U69	Utility	694.4	12.3	Yes	Remove
U70	Utility	689.4	7.3	No	Remove
U71	Utility	691.1	8.9	No	Remove
U72	Utility	697.2	14.9	No	Remove
U73	Utility	688.7	6.3	No	Remove
U74	Utility	690.4	8.0	No	Remove
U75	Utility	691.0	8.5	No	Remove
U76	Utility	690.9	8.4	No	Remove
U77	Utility	691.9	9.3	No	Remove
U78	Utility	692.1	9.55	Yes	Remove
U79	Light Pole	702.0	19.1	Yes	Remove
U80	Light Pole	704.0	21.1	Yes	Remove
U81	Utility Pole	692.8	9.0	No	Remove
U82	Utility Pole	688.9	5.1	No	Remove
U83	Utility Pole	702.4	18.6	No	Remove
U84	Utility Pole	691.4	7.6	No	Remove
U85	Utility Pole	695.5	11.7	Yes	Remove
U86	Utility Pole	702.4	18.6	No	Remove
U87	Utility Pole	694.2	10.3	Yes	Remove
U88	Utility	690.4	6.4	No	Remove
U89	Utility	689.2	4.9	No	Remove
U90	Utility	687.0	2.7	No	Remove
U91	Utility	689.4	5.1	No	Remove
U92	Utility	688.5	4.2	No	Remove
U93	Utility	687.7	3.3	No	Remove
U94	Utility	688.8	4.5	No	Remove
U95	Utility	712.4	28.0	No	Remove
U96	Light Pole	704.9	19.7	Yes	Remove
U97	Light Pole	693.6	7.5	No	Remove
U98	Light Pole	697.8	11.5	Yes	Remove
U99	Utility Pole	698.9	12.5	Yes	Remove
U100	Light Pole	704.2	17.6	Yes	Remove
U101	Utility	695.0	7.8	No	Remove
U102	Utility	690.1	2.8	No	Remove
U103	Utility	691.1	3.8	No	Remove
U104	Utility	691.1	3.8	No	Remove
U105	Utility	690.3	3.0	No	Remove
U106	Utility	688.9	1.6	No	Remove
U107	Utility	688.8	1.5	No	Remove
U108	Utility	693.7	6.2	No	Remove
U109	Utility	689.4	1.7	No	Remove
U110	Utility	690.7	2.9	No	Remove
U111	Utility Pole	700.0	10.9	No	Remove
U112	Utility Pole	693.9	4.6	No	Remove
U113	Utility Pole	693.9	4.6	No	Remove
U114	Utility Pole	697.3	7.9	No	Remove
U115	Utility Pole	691.7	2.3	No	Remove
U116	Utility	693.8	2.2	No	Remove
U117	Utility Pole	694.9	2.9	No	Remove
U118	Utility Pole	719.6	26.5	No	Remove
U119	Light Pole	695.1	1.4	No	Remove
U120	Utility Pole	697.2	2.9	No	Remove
U121	Utility Pole	702.8	6.2	No	Remove
U122	Utility Pole	707.1	10.3	No	Remove
U123	Utility Pole	697.6	0.5	No	Remove
U124	Utility Pole	698.9	0.1	No	Remove
U125	Utility Pole	707.9	5.0	No	Remove
U126	Utility Pole	725.5	21.9	Yes	Remove
U127	Utility Pole	709.4	5.5	No	Remove
U128	Utility Pole	725.6	18.9	No	Remove
U129	Utility Pole	723.6	14.7	No	Remove
U130	Utility Pole	730.9	21.4	No	Remove
U131	Utility Pole	713.5	1.7	No	Remove
U132	Utility Pole	715.3	1.8	No	Remove
U133	Utility Pole	717.2	3.6	No	Remove
U134	Utility Pole	715.1	1.1	No	Remove
U135	Utility	737.7	12.6	No	Remove
U136	Utility	752.1	23.6	No	Remove
FR1	Future Road	664.5 [est.]	-3.3 [est.]	No	N/A
FR2	Future Road	679.4 [est.]	0.0 [est.]	No	N/A
FR3	Future Road	677.3 [est.]	-14.8 [est.]	No	N/A
FR4	Future Road	676.4 [est.]	-18.2 [est.]	No	N/A

O'Hare Modernization Program

CHICAGO Airport System — O'HARE · MIDWAY — RICHARD M. DALEY, MAYOR

FUTURE RUNWAY 10R APPROACH SURFACE (6 of 6)

No	Revisions	Date

O'Hare International Airport

MAGNETIC NORTH DECLINATION = 2.8° W (SEPTEMBER 23, 2003) — TRUE NORTH

GRAPHICAL SCALE IN FEET
ALL DRAWING ELEVATIONS IN FEET

DRAWN BY: WGS/MNT

CHECKED BY: FG

PREPARED BY: Ricondo & Associates, Inc.

October 2003

Sheet 34 of 50

Drawing: Z:\Chicago\ORD\OMP\ALP-DrawingSet-FINAL \34-10R-f-Obstructions.dwg_Layout: 10R_Oct 06, 2003, 10:03pm