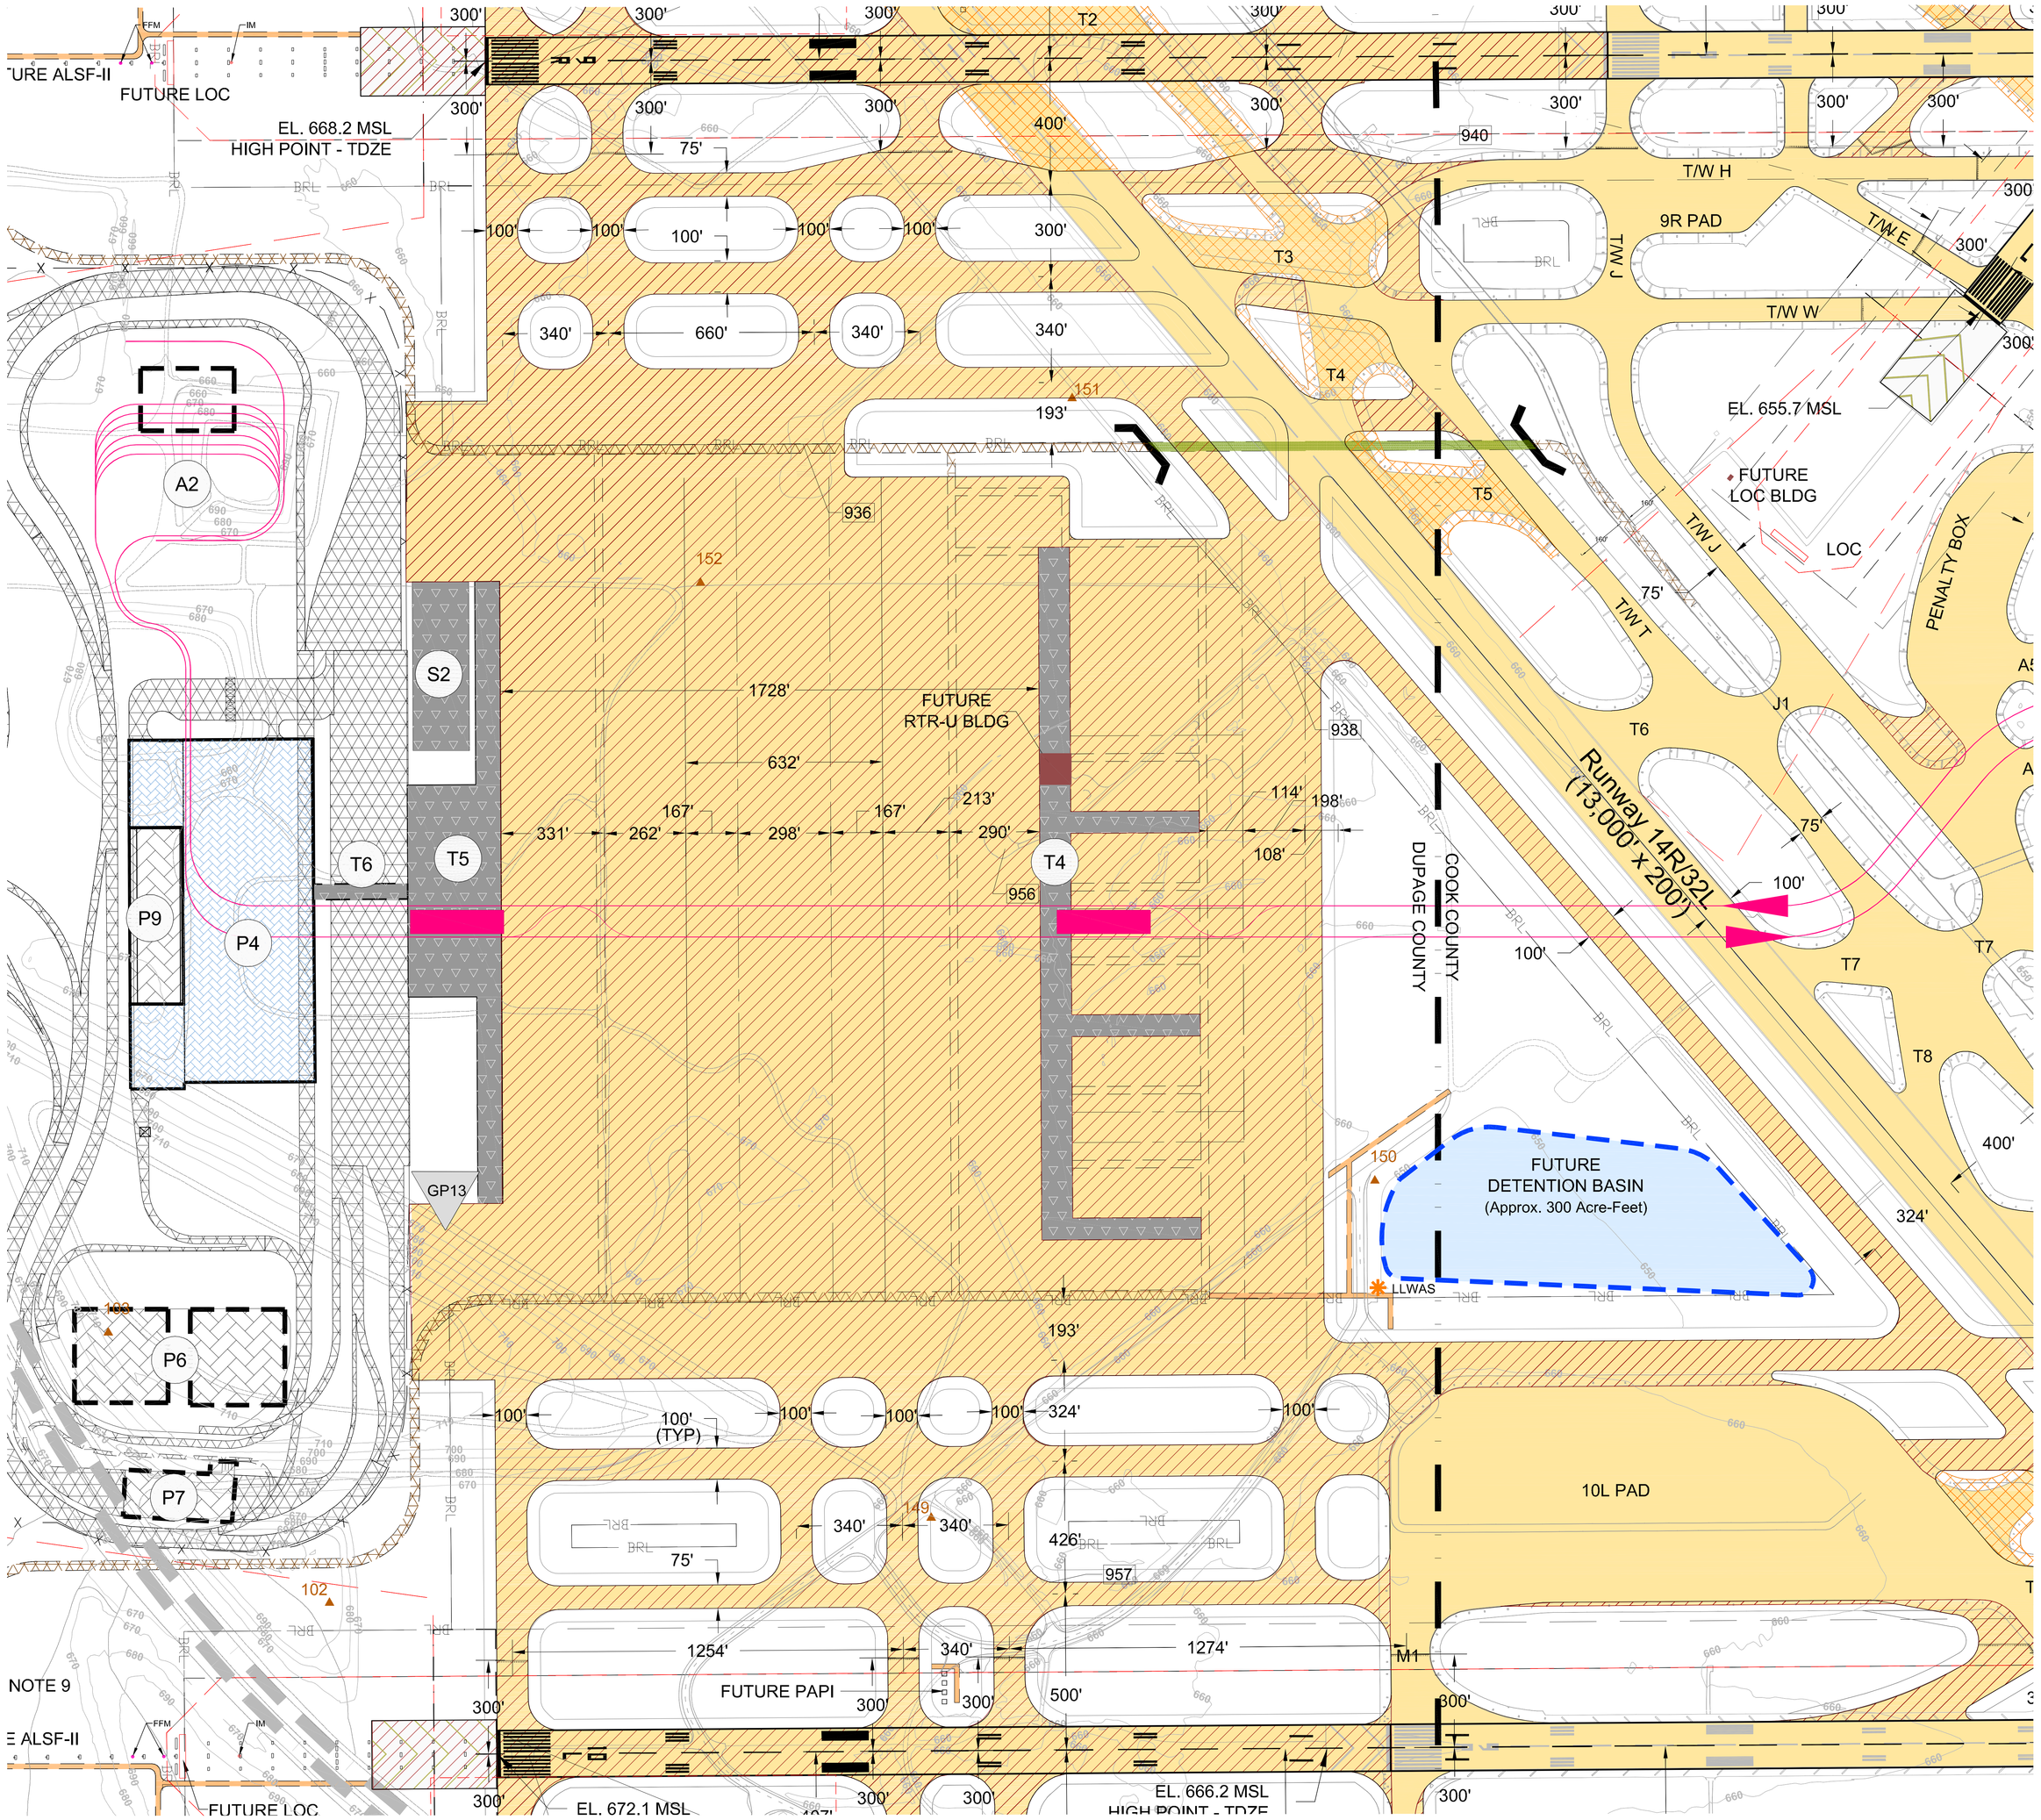

Navaids & Support Area (900)

936 - Radar Building and Tower (ASR-9)
938 - FAA Building
940 - FAA Localizer Building Site (27R)
956 - FAA Remote Transmitter / Receiver - ORD
957 - FAA Localizer Building Site (22R)

FACILITY LIST	
A2	FUTURE APM MAINTENANCE YARD AND STORAGE
P4	FUTURE SHORT TERM PARKING
P6	FUTURE LIMO STAGING
P7	FUTURE TAXI STAGING
P9	FUTURE QUICK TURN AREA
S2	HEATING & REFRIGERATION/CO-GENERATION FACILITY
T4	FUTURE TERMINAL 7 SATELLITE CONCOURSE
T5	FUTURE TERMINAL 7 / CONCOURSE
T6	FUTURE TERMINAL 7 PEDESTRIAN BRIDGE

LEGEND

- FUTURE SERVICE ROAD
- FUTURE TUNNELS
- SERVICE ROAD UPGRADE
- FUTURE NAVAID/ARFF ACCESS ROAD
- RUNWAY PROTECTION ZONE
- RUNWAY SAFETY AREA
- OBJECT FREE AREA
- PRECISION OBJECT FREE AREA
- BUILDING RESTRICTION LINE (BRL)
- AIR OPERATIONS AREA (AOA)
- RUNWAY VISIBILITY ZONE
- GLIDE SLOPE CRITICAL AREA
- LOCALIZER CRITICAL AREA
- AUTOMATED PEOPLE MOVER SYSTEM (UNDERGROUND)
- TOPOGRAPHICAL CONTOURS
- EXISTING AIRFIELD PAVEMENT
- FUTURE AIRFIELD PAVEMENT
- AIRFIELD PAVEMENT DEMOLITION
- EXISTING APRON PAVEMENT
- FUTURE TERMINAL BUILDING
- FUTURE AIRPORT FACILITY
- FUTURE ROADWAYS
- FUTURE STRUCTURED PARKING
- FUTURE SURFACE PARKING
- EXISTING AIRPORT PROPERTY LINE
- COUNTY LINE
- MONUMENTS
- INNER MARKERS (IM)
- FAR FIELD MONITORS (FFM)
- LOW-LEVEL WINDSHEAR ALERT SYSTEM ANTENNA
- FUTURE GUARD POSTS

FUTURE TERMINAL AREA PLAN - WEST

DRAWN BY: EB
CHECKED BY: FG
PREPARED BY: Ricondo & Associates, Inc.
September 2005
Sheet 7 of 56

N
MAGNETIC NORTH (DECLINATION 4.22° W JANUARY 1, 2005)
TRUE NORTH
0 100 200 400
GRAPHICAL SCALE IN FEET

O'Hare International Airport

No	Revisions	Date

CHICAGO AIRPORT SYSTEM
John A. Roberson
Commissioner

O'Hare Modernization Program
Rosemarie S. Andolino
Executive Director

Drawing: Z:\Chicago\ORD\OMP\ALP-DrawingSet-FINAL-2005 \ALP Set\03-ORD-Future.dwg_Layout: 07-West Terminal_Sep 20, 2005, 11:43am