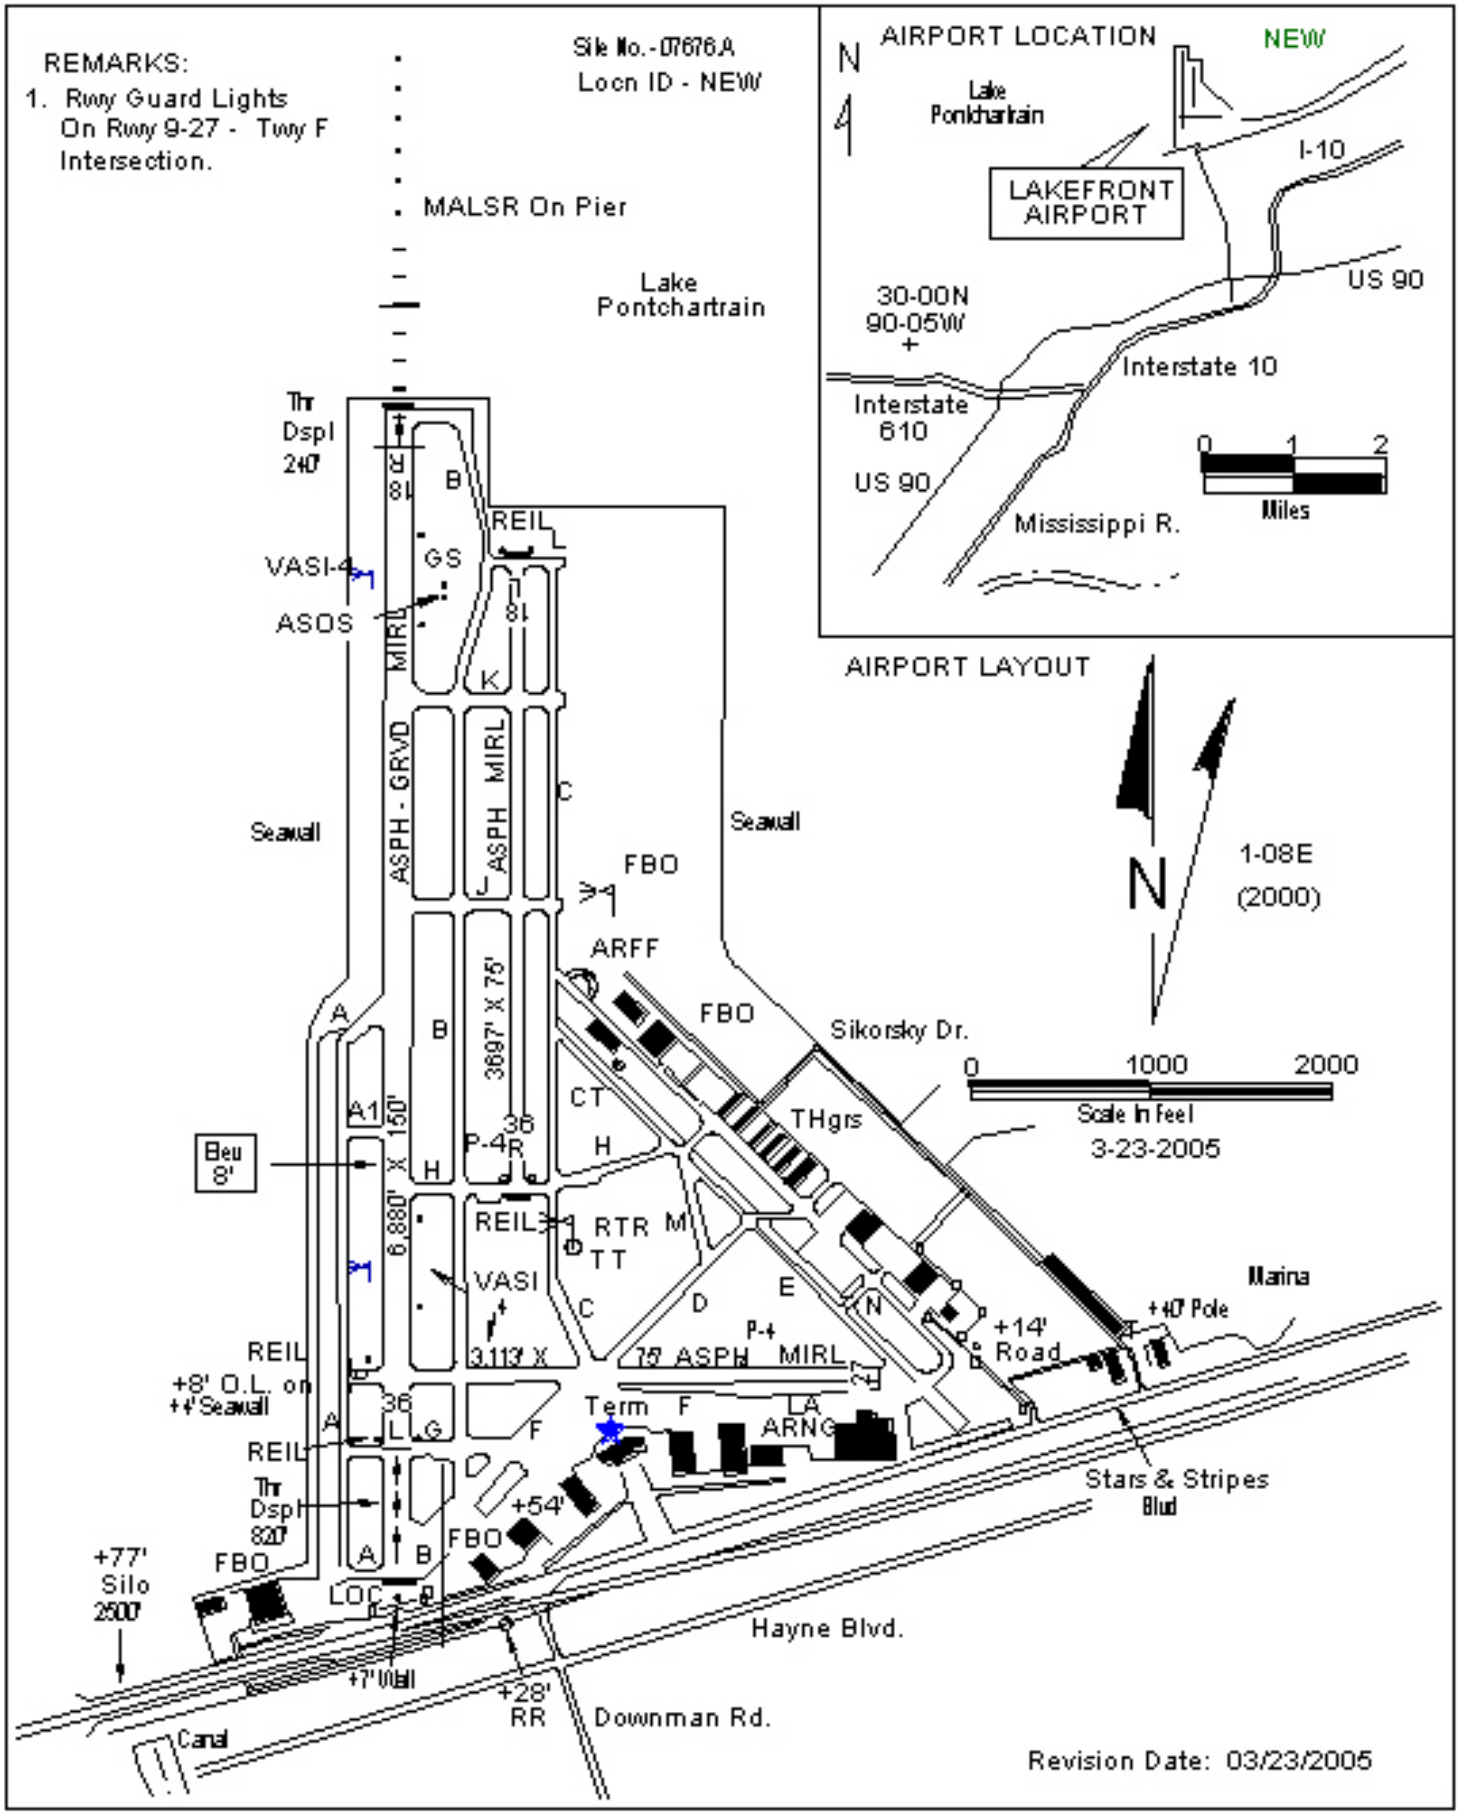
REMARKS:
1. Rwy Guard Lights On Rwy 9-27 - Twy F Intersection.
Site No.-07676.A
Locn ID - NEW
MALSR On Pier
Lake Pontchartrain
AIRPORT LOCATION
NEW
Lake Pontchartrain
LAKEFRONT AIRPORT
I-10
US 90
30-00N
90-05W
Interstate 10
Interstate 610
US 90
Mississippi R.
0 1 2
Miles
AIRPORT LAYOUT
N
1-08E
(2000)
0 1000 2000
Scale In Feet
3-23-2005
Thr Dspl 240'
VASI-4
ASOS
GS
REIL
ASPH - GRVD
ASPH MIRL
Seawall
FBO
ARFF
Sikorsky Dr.
THgrs
3697' X 75'
6,880' X 150'
Bleu 8'
CT
RTR
TT
VASI
3,113' X 75' ASPH MIRL
+14' Road
+40' Pole
Marina
+8' O.L. on +4' Seawall
Term
LA ARNG
Stars & Stripes Blvd
Thr Dspl 820'
+54'
+77' Silo 2500'
LOC
+7' Wall
+28' RR
Hayne Blvd.
Downman Rd.
Canal
Revision Date: 03/23/2005