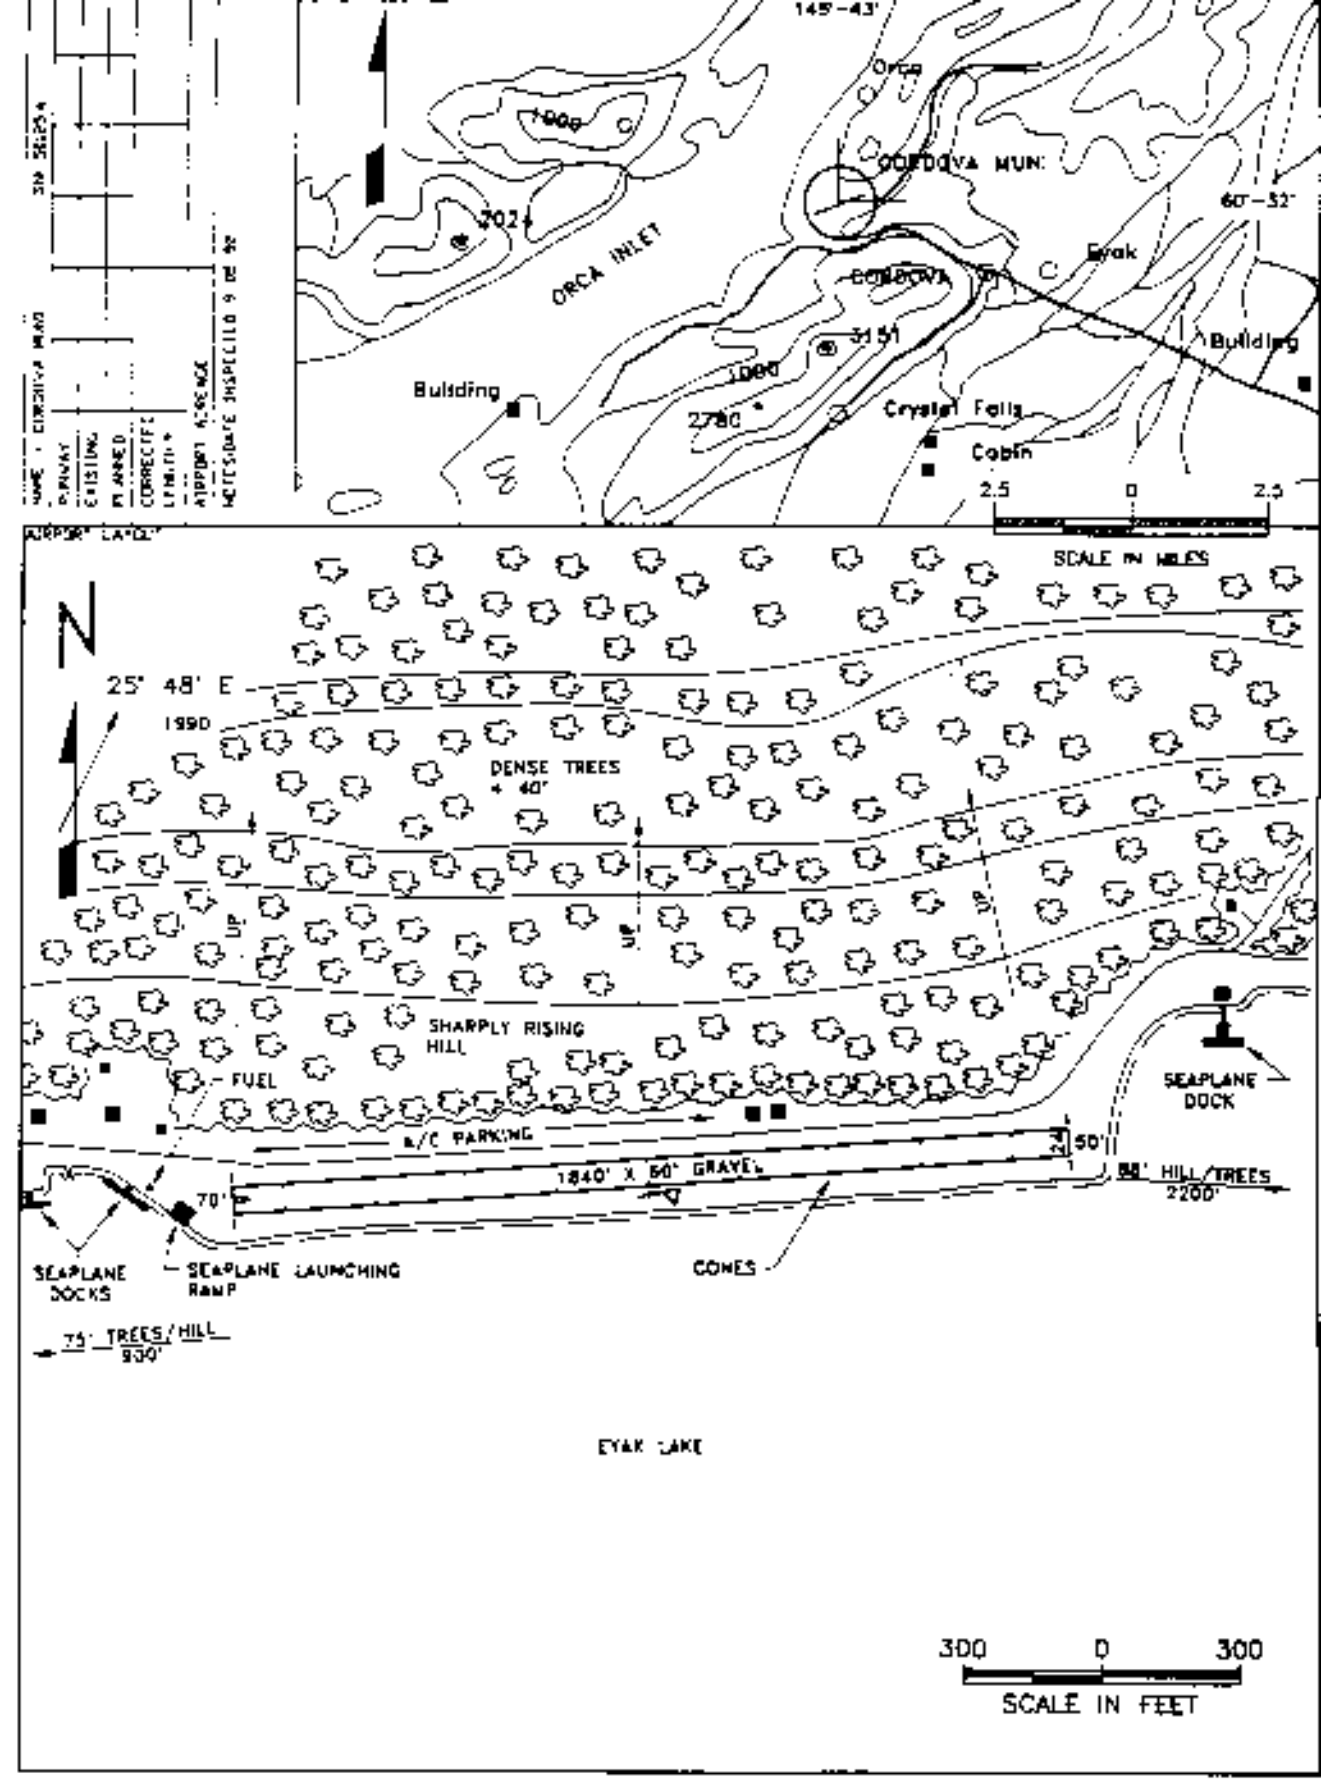

145°-43'
Orca
CORDOVA MUN.
60°-32'
Eyak
ORCA INLET
CORDOVA
Building
Building
Crystal Falls
Cabin
2.5
0
2.5
SCALE IN MILES
N
25° 48' E
1990
DENSE TREES
+ 40'
SHARPLY RISING
HILL
FUEL
A/C PARKING
1840' X 60' GRAVEL
50'
70'
88' HILL/TREES
2200'
SEAPLANE
DOCK
SEAPLANE
DOCKS
SEAPLANE LAUNCHING
RAMP
CONES
75' TREES/HILL
930'
EYAK LAKE
300
0
300
SCALE IN FEET