

Flight Procedures Cover Page	Task Action: FLIGHT CHECK	Task Type: IAP	Estimated Chart Date: 03/21/2024	APWS Task ID: 44C050ED16FE49A0875F4E40FF74F45B	APWS Project ID: B5F3C2AECD3E48D69F0D15BF351B90DF
Procedure: RNAV (GPS) RWY 26 AMDT 1		Enroute: NO	Specialist: Leete, Joshua		Agreement Number:
Airport ID: TJBQ			Airport City: AGUADILLA		State:
Facility ID:	Facility Type:	Flight Inspection Remark Type: New FC Slot			
Procedure Comments: PROCEDURE DEVELOPED USING PENDING (1/25/24) DATA. AMENDMENT DELETES LEFT BASE/REDESIGNS TAA PER ATC/FPT REQUEST. LNAV MDA INCREASED TO 680 DUE TO NEW FINAL CONTROLLING OBSTACLE. CONTACT: RAKE MCGRAW, TEAM 2 SUBTEAM-B MANAGER: (405) 954-8711. QUALITY 26 CHECKED QUALITY 9 CHECKED BEGUE					

FIPC BASIC FORM								
PROCEDURE: RNAV (GPS) RWY 26 AMDT 1			AIRPORT NAME: RAFAEL HERNANDEZ		AIRPORT ID: TJBQ	SPECIAL CONTROL NO: CG-11-033-24		
FAC ID: TJBQ26.01		CITY: AGUADILLA			ST: PR	ORIG CHART DATE: 02/20/2025		
DFL TYPE: PROC/G	THIRD PARTY: ☐ YES	EST. TIME ON SITE: 0.5	REIMB. NUMBER:	PTS TASK ID: 44C050ED16FE49A0875F4E40FF74F45B				
PREFLIGHT NOTES								
REVIEWER:					DATE:			
COMMENTS:					CHECK ONE: ☐ FLT CK REQ ☐ NFCR ☐ REJECT			
							YES	NO
					CPV COMPLETE?		X	
PROCEDURE RESULTS								
INSPECTION DATE: 12/13/2024	CREW #: VN553	N #: N80	INSTRUMENT PROCEDURE STATUS: ☒ SAT ☐ SAT W/CHANGES ☐ UNSAT		ARINC CODING: ☒ SAT ☐ SAT/GOLD ☐ UNSAT			
FLIGHT INSPECTOR SIGNATURE: michael c mcurdy @ 12/13/2024 09:48			PRINTED NAME: MCCURDY, MICHAEL CURTIS			NOTAM INITIATED? ☐ YES ☒ NO		
FLIGHT INSPECTOR REMARKS:								
IN-FLIGHT OBSTACLE REPORT								
OBSTRUCTION ID #:	COORDINATES OR LOCATION:	GNSS ALTITUDE (MSL):	BAROMETRIC ALTITUDE (MSL):		HEIGHT ABOVE GROUND LEVEL:			

NM 16 32 48 64 80 96 112 128
FT 100000 200000 300000 400000 500000 600000 700000 800000

AIRPORT ID: TJBQ
AIRPORT NAME: RAFAEL HERNANDEZ (BQN)
AIRPORT CITY/ST: AGUADILLA, PUERTO RICO
PROC ID: RNAV (GPS) RWY 26
AMDT: 1
SCALE: 1:1,000,000


*NOTE: SCALE INCREASED TO INCLUDE COMPLETE TAA


TOWER (948)
TAA 083 CW 173 RIGHT BASE
(PR-000246)


AAO (1398)
TAA 173 CW 352 STRAIGHT-IN STEP DN
TAA 352 CW 082 LEFT BASE STEP DN

AAO (4115)
TAA 352 CW 082 LEFT BASE

TOWER (4584)
TAA 173 CW 352 STRAIGHT-IN
(PR-000115)

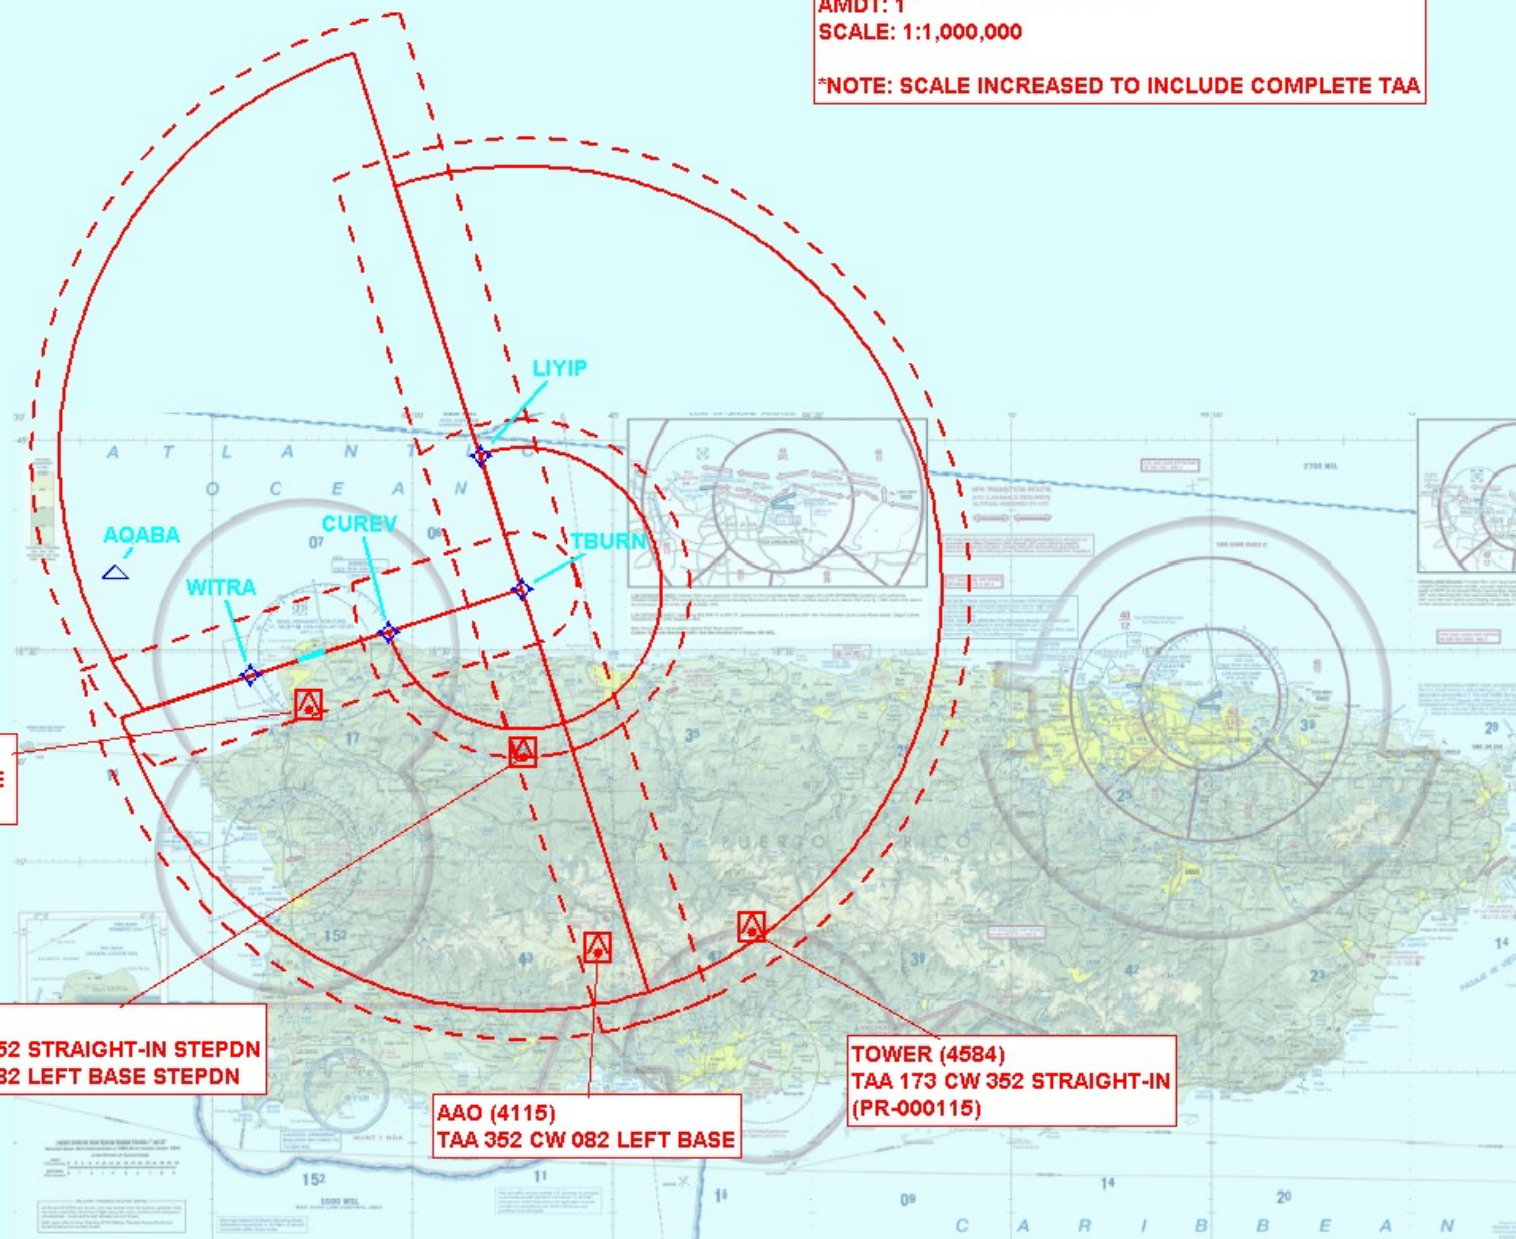


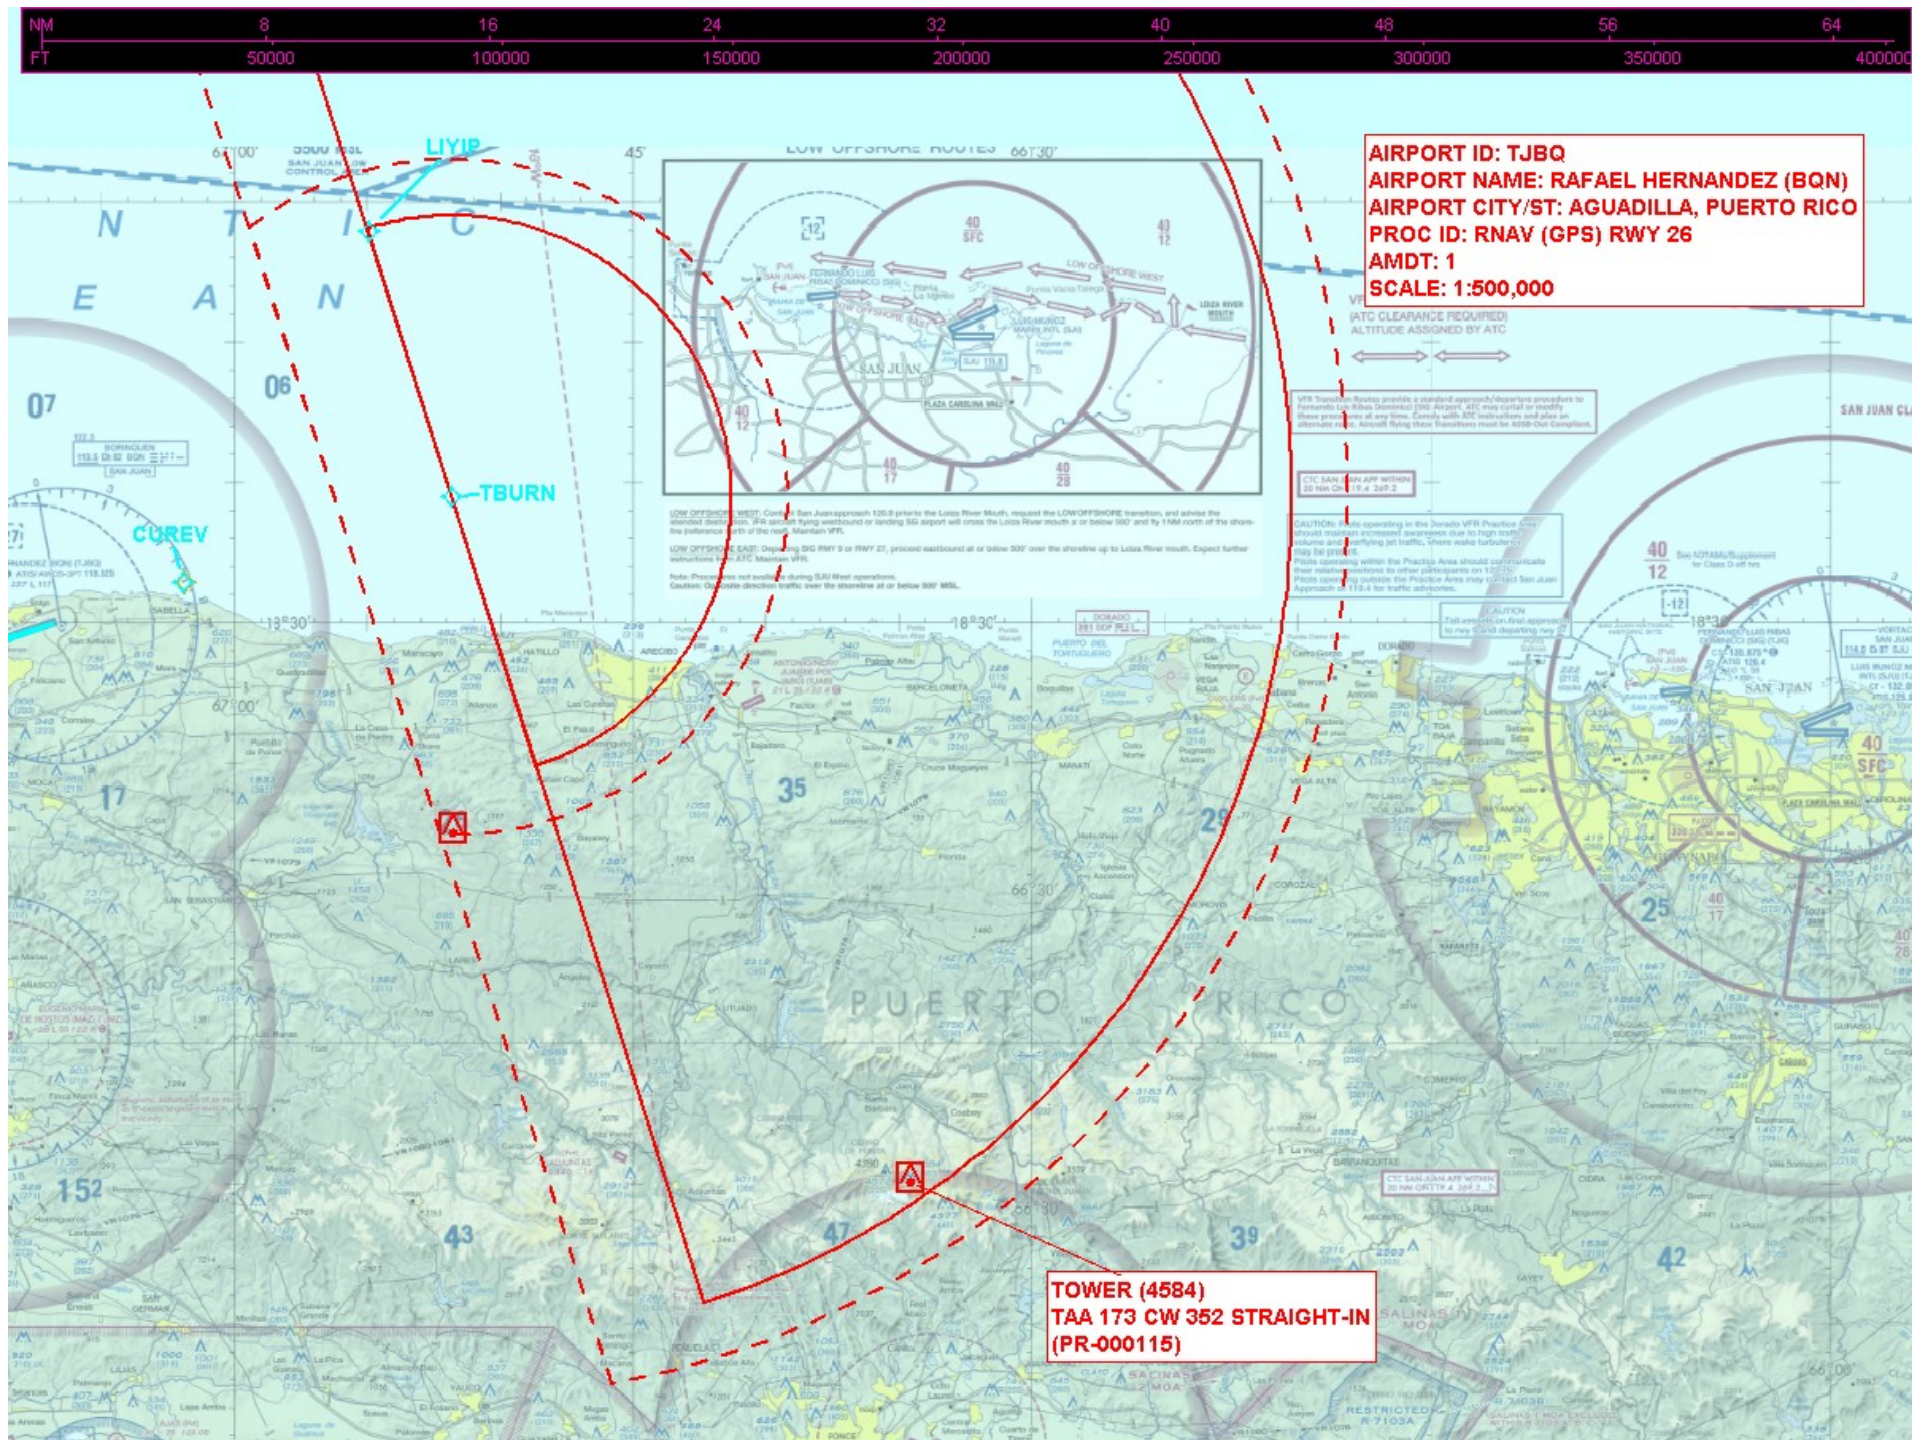

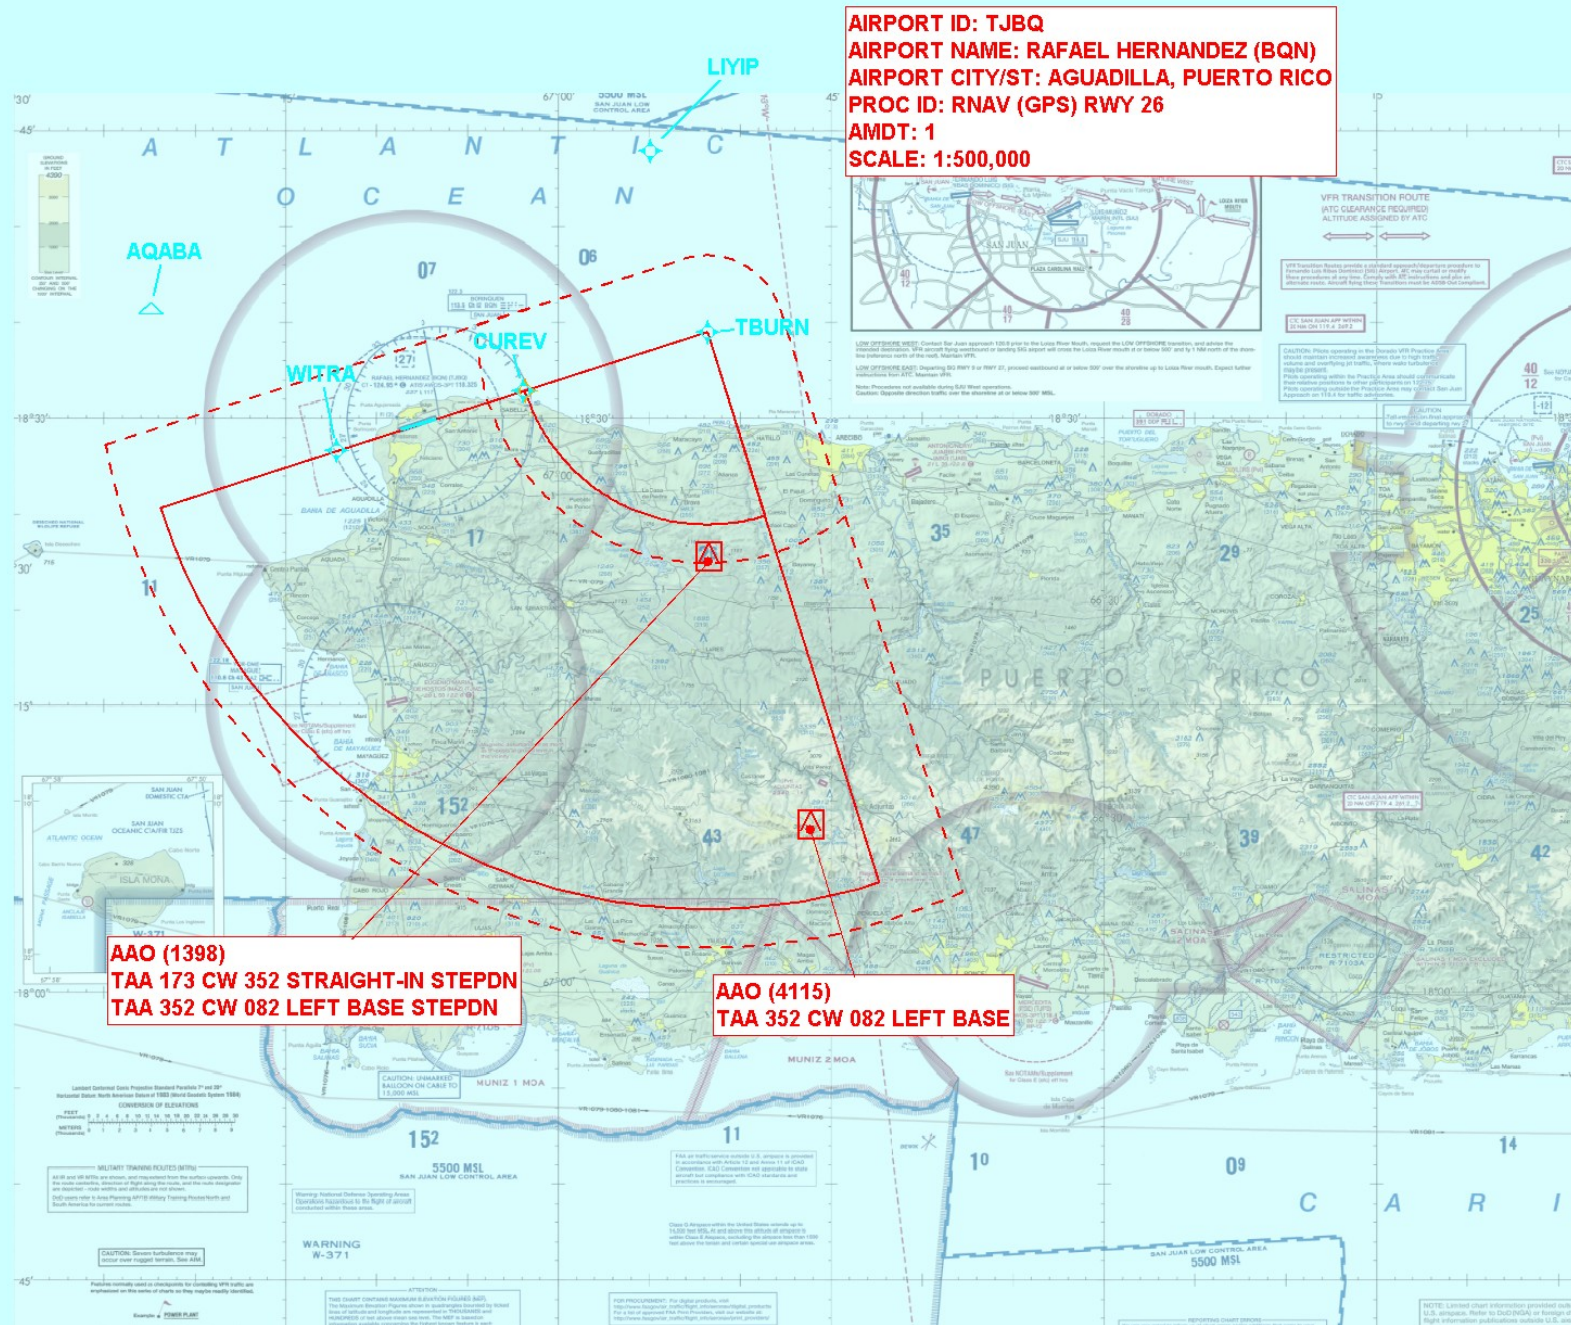

NM 8 16 24 32 40 48 56 64
 FT 50000 100000 150000 200000 250000 300000 350000 400000

AIRPORT ID: TJBQ
 AIRPORT NAME: RAFAEL HERNANDEZ (BQN)
 AIRPORT CITY/ST: AGUADILLA, PUERTO RICO
 PROC ID: RNAV (GPS) RWY 26
 AMDT: 1
 SCALE: 1:500,000

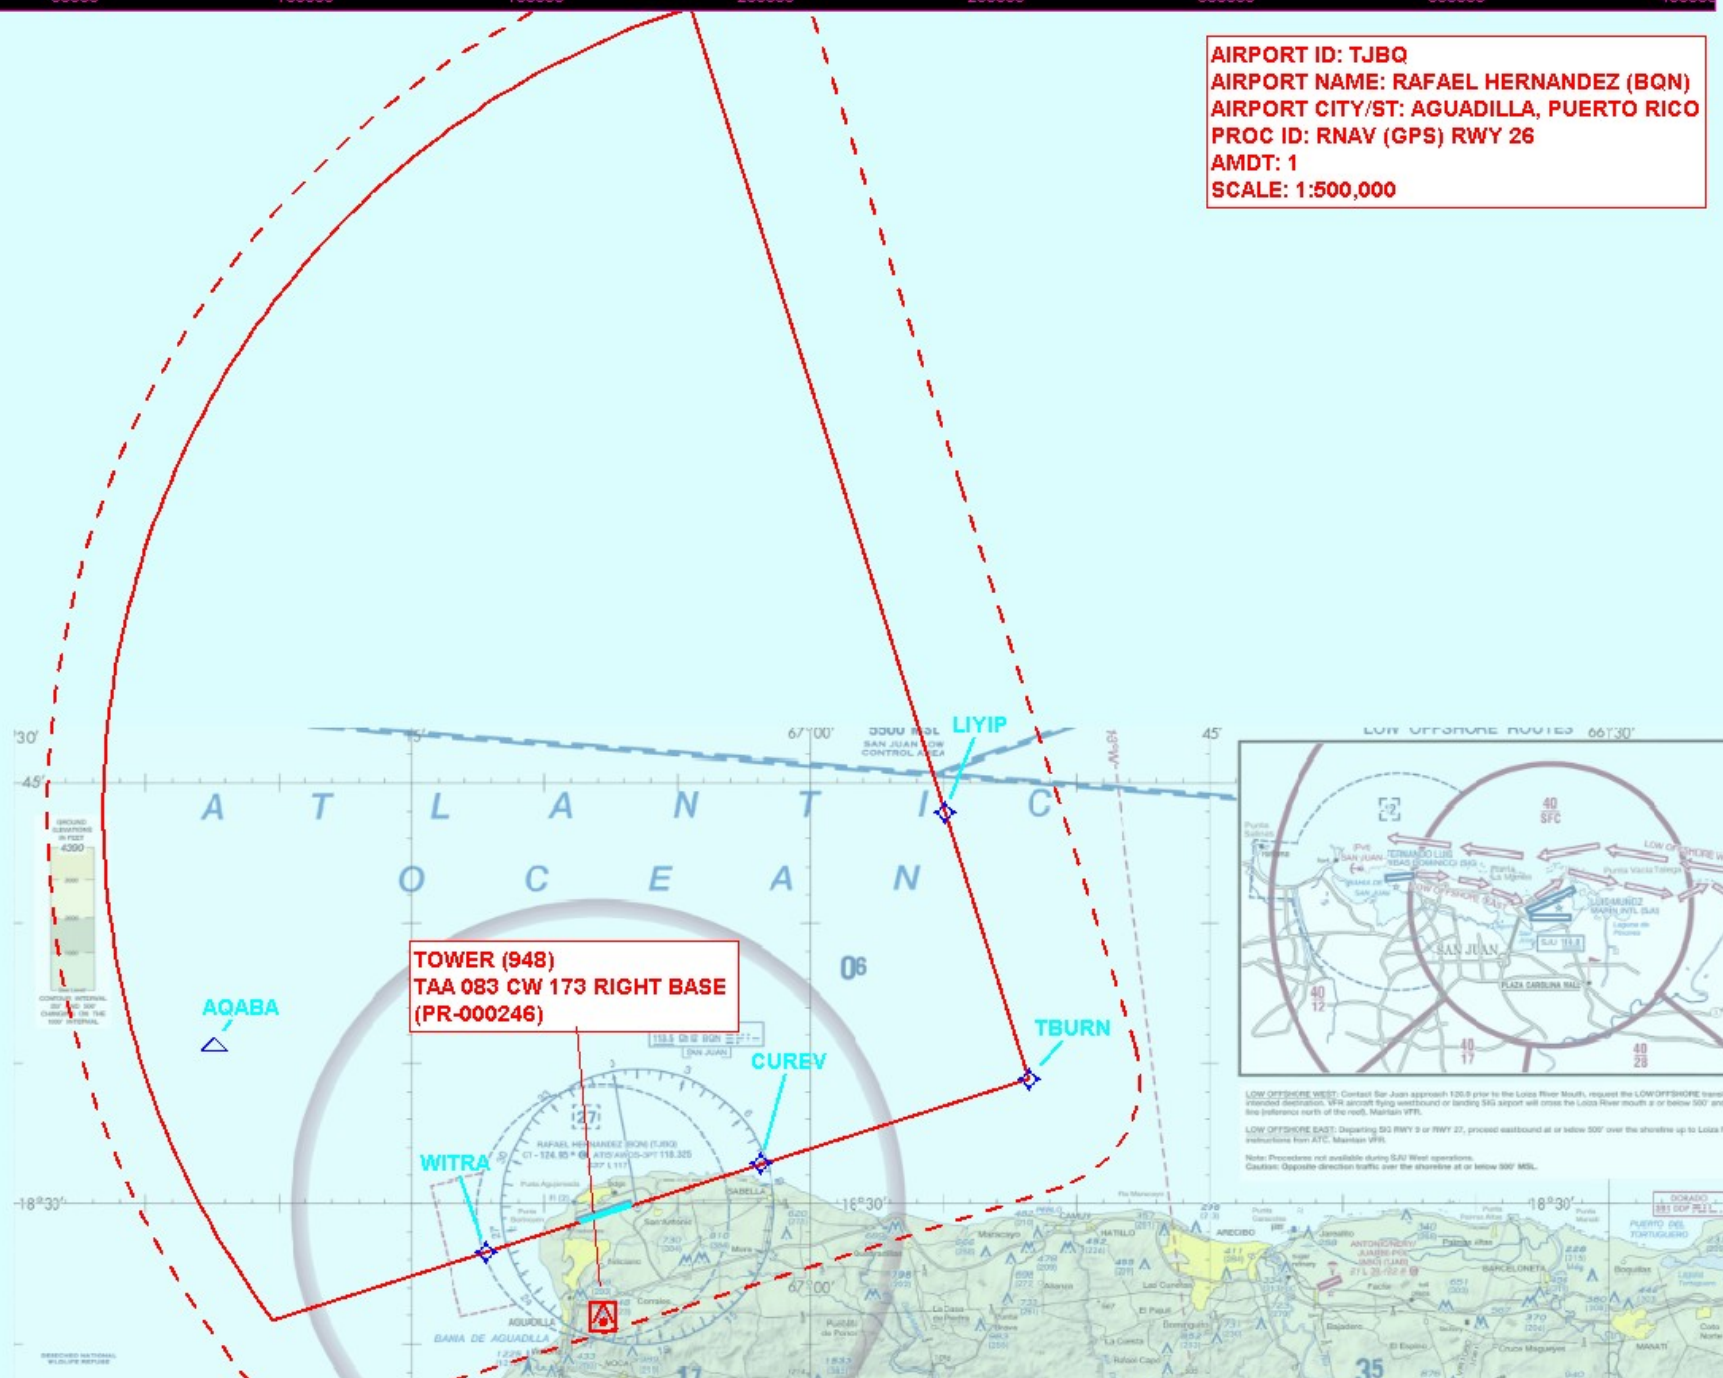

NM 8 16 24 32 40 48 56 64
FT 50000 100000 150000 200000 250000 300000 350000 400000

AIRPORT ID: TJBQ
AIRPORT NAME: RAFAEL HERNANDEZ (BQN)
AIRPORT CITY/ST: AGUADILLA, PUERTO RICO
PROC ID: RNAV (GPS) RWY 26
AMDT: 1
SCALE: 1:500,000

SHIP MAST (208)
MISSED HOLDING

SHIP MAST (208)
INITIAL LIYIP

POLE (370)
CIRC CAT A/B/C
(PR-022971)

SHIP MAST (208)
HOLD-IN-LIEU

AAO (460)
INTERMEDIATE

AAO (420)
CIRC CAT D

AAO (424)
LNAV FINAL

TREE (455)
MISSED LVL SFC

