


Flight Procedures Cover Page	Task Action: Abbreviated Amendment	Task Type: Textual DP	Estimated Chart Date: 11/27/2025	APWS Task ID: 6984AFB63FC048EE8D3C2AA21A62352E	APWS Project ID: 7FA1F312643E40DA95903AACABAEC91
Procedure: TAKEOFF MINIMUMS AND OBSTACLE DP AMDT 10A		Enroute: NO	Specialist: Palmer, Leo		Agreement Number:
Airport ID: KTPA			Airport City: TAMPA		State: FL
Facility ID:	Facility Type:	Flight Inspection Remark Type:			
Procedure Comments: CANCELS T-NOTAM (5/1394) FOR A FORM CORRECTION. - TAKE OFF MINIMUMS: RWY 19L CHANGED "200- 1 1/2" TO "300- 1 1/2". - IAW 8260.46 DOCUMENTATION STANDARDS. - INCREASE RWY 19L CG FROM 220 TO 225, FOR EXISTING CONTROLLING OBS USING TARGETS CALCULATIONS. PROCESSED IAW TECHNICAL SUPPORT GROUP (AJF-17) MEMO DATED 07/07/2021 GUIDANCE FOR PROCEDURAL CHANGES REQUIRING FLIGHT INSPECTION/VALIDATION. ACTIVE AIRNAV DATA USED: ACTIVE 05/15/2025. CONTACT CAS TABAKA (405)954-7931					

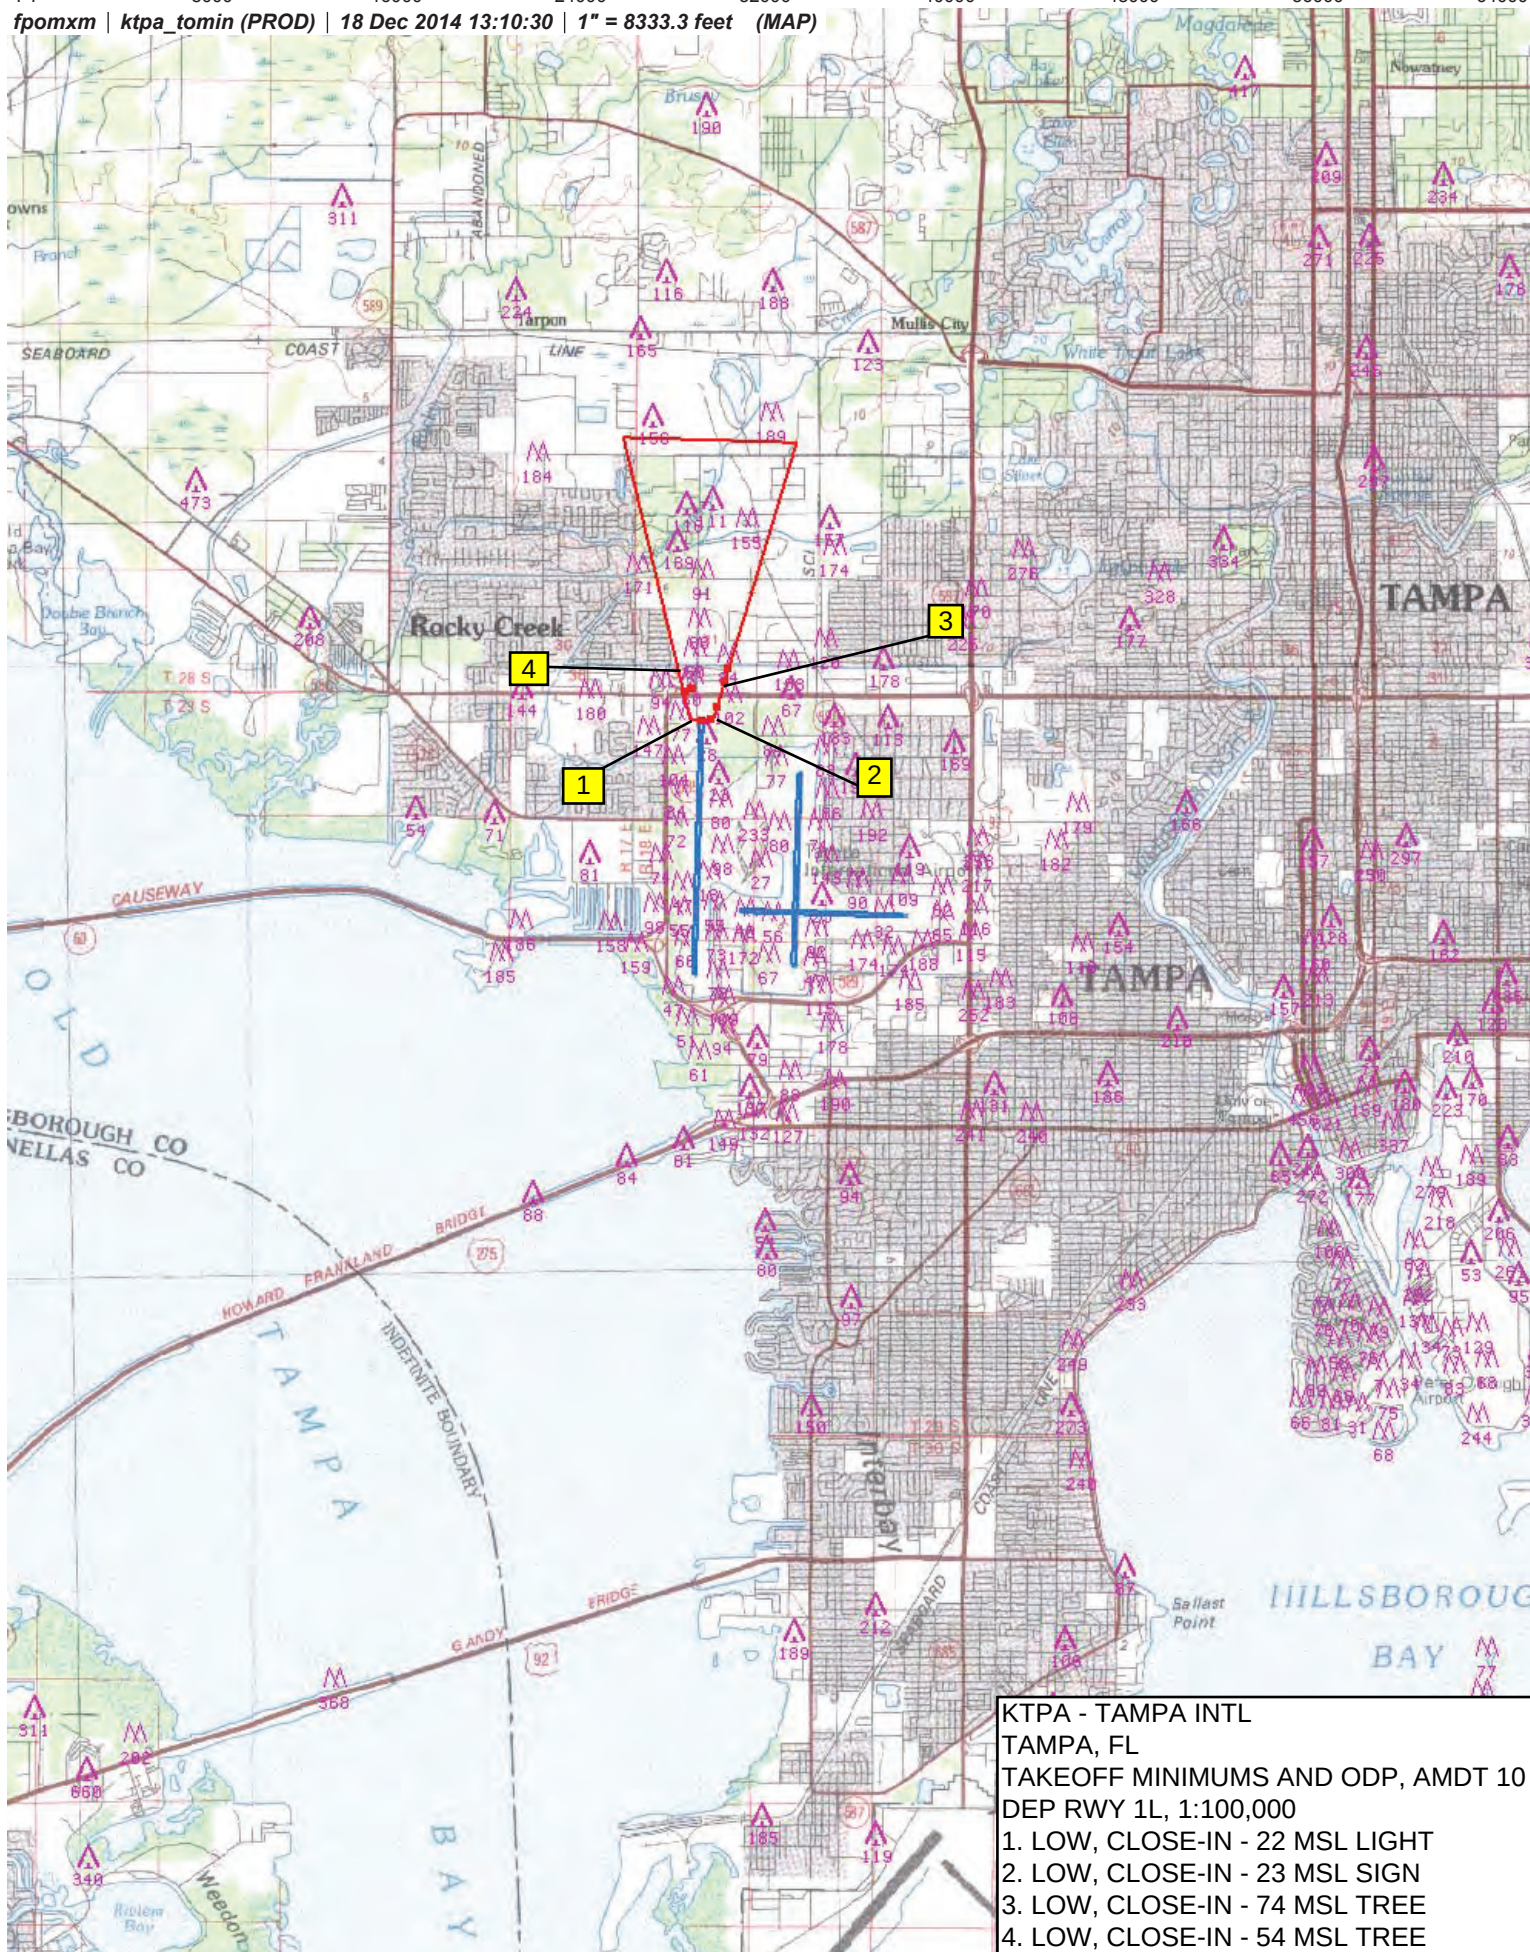

fpomxm | ktpa tomin (PROD) | 18 Dec 2014 13:10:30 | 1" = 8333.3 feet (MAP)



FT 42000 84000 126000 168000 210000 252000 294000

LES OF CLASS B ALTITUDES

-- Floor in hundreds of feet MSL

TAMPA INSET

See inset chart for additional information

$$\frac{100}{60}$$

17

ST PETERSBURG

ST PETE BEACH

See NOTAMS/Direction

for Class D eff hrs

PINELLI
1981

100



EGMONT KEY

NATIONAL WILDLIFE
REFUGE

Egmont K.

PASSAGE KEY
NATIONAL WILDL

REFUGE

10

100

INSET

Q 700

10

See NOTAMS/Dir

For Class One (310)

100

KTPA - TAMPA INTL

TAMPA, FL


TAKEOFF MINIMUMS AND ODP. AMDT 10

RWY 1L. 1:500.000

DIVERSE A/B: ASC


NM
 1 2 3 4 5 6 7 8 9 10
 FT 8000 16000 24000 32000 40000 48000 56000 64000

fpomxm | ktpa_tomin (PROD) | 17 Dec 2014 12:43:16 | 1" = 8333.3 feet (MAP)

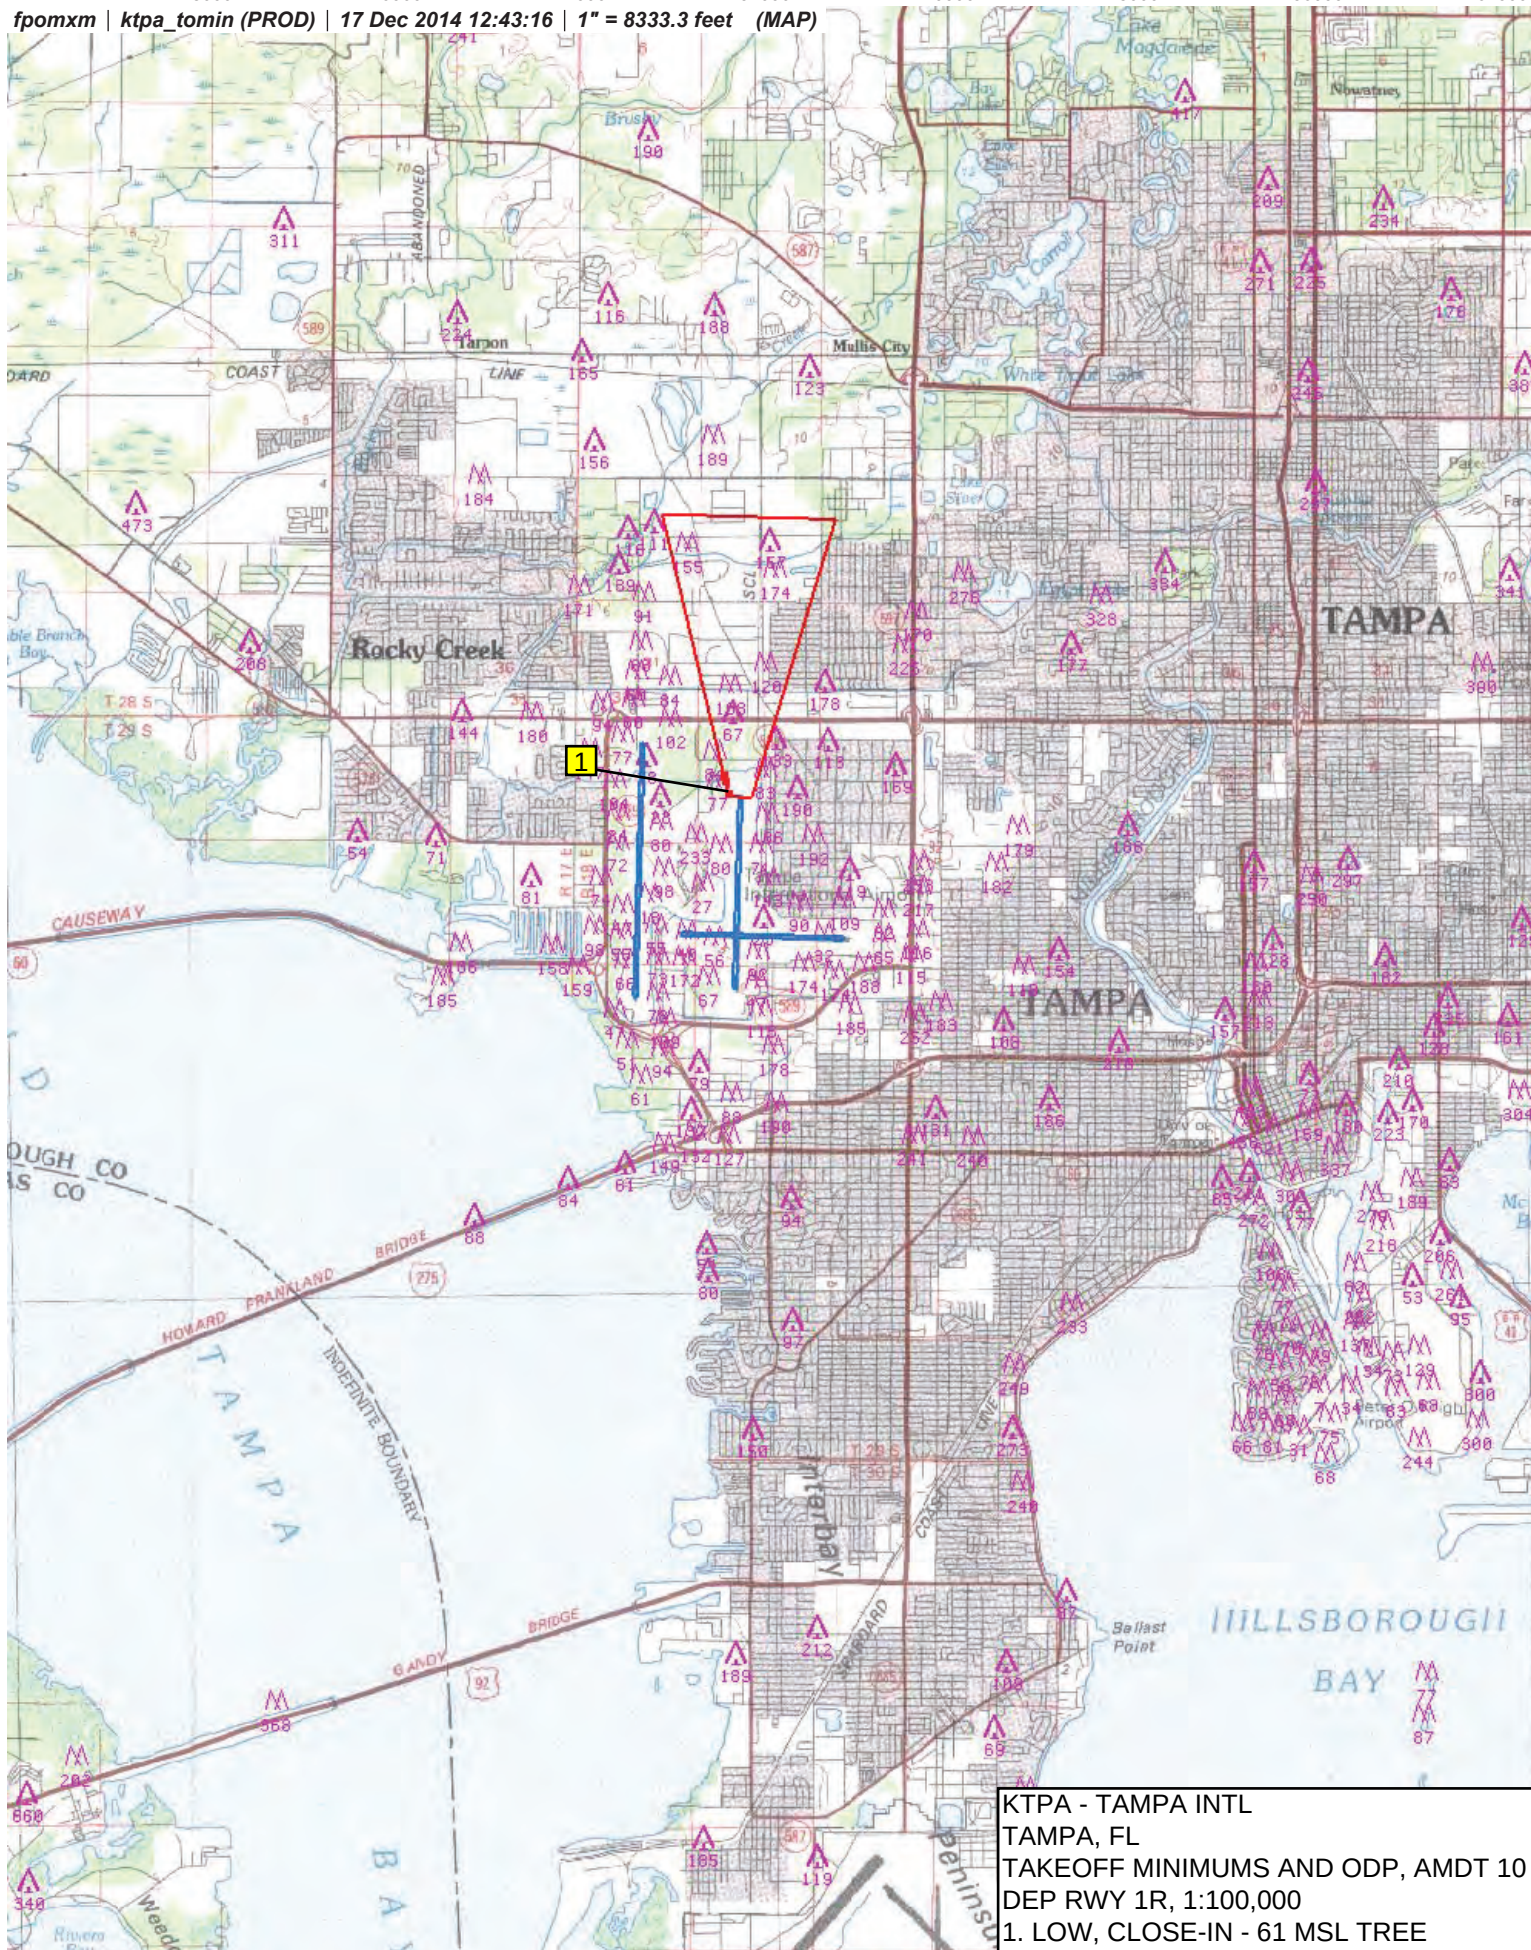



KTPA - TAMPA INTL
TAMPA, FL
TAKEOFF MINIMUMS AND ODP, AMDT 10
DEP RWY 1R, 1:500,000
DIVERSE A/B: ASC

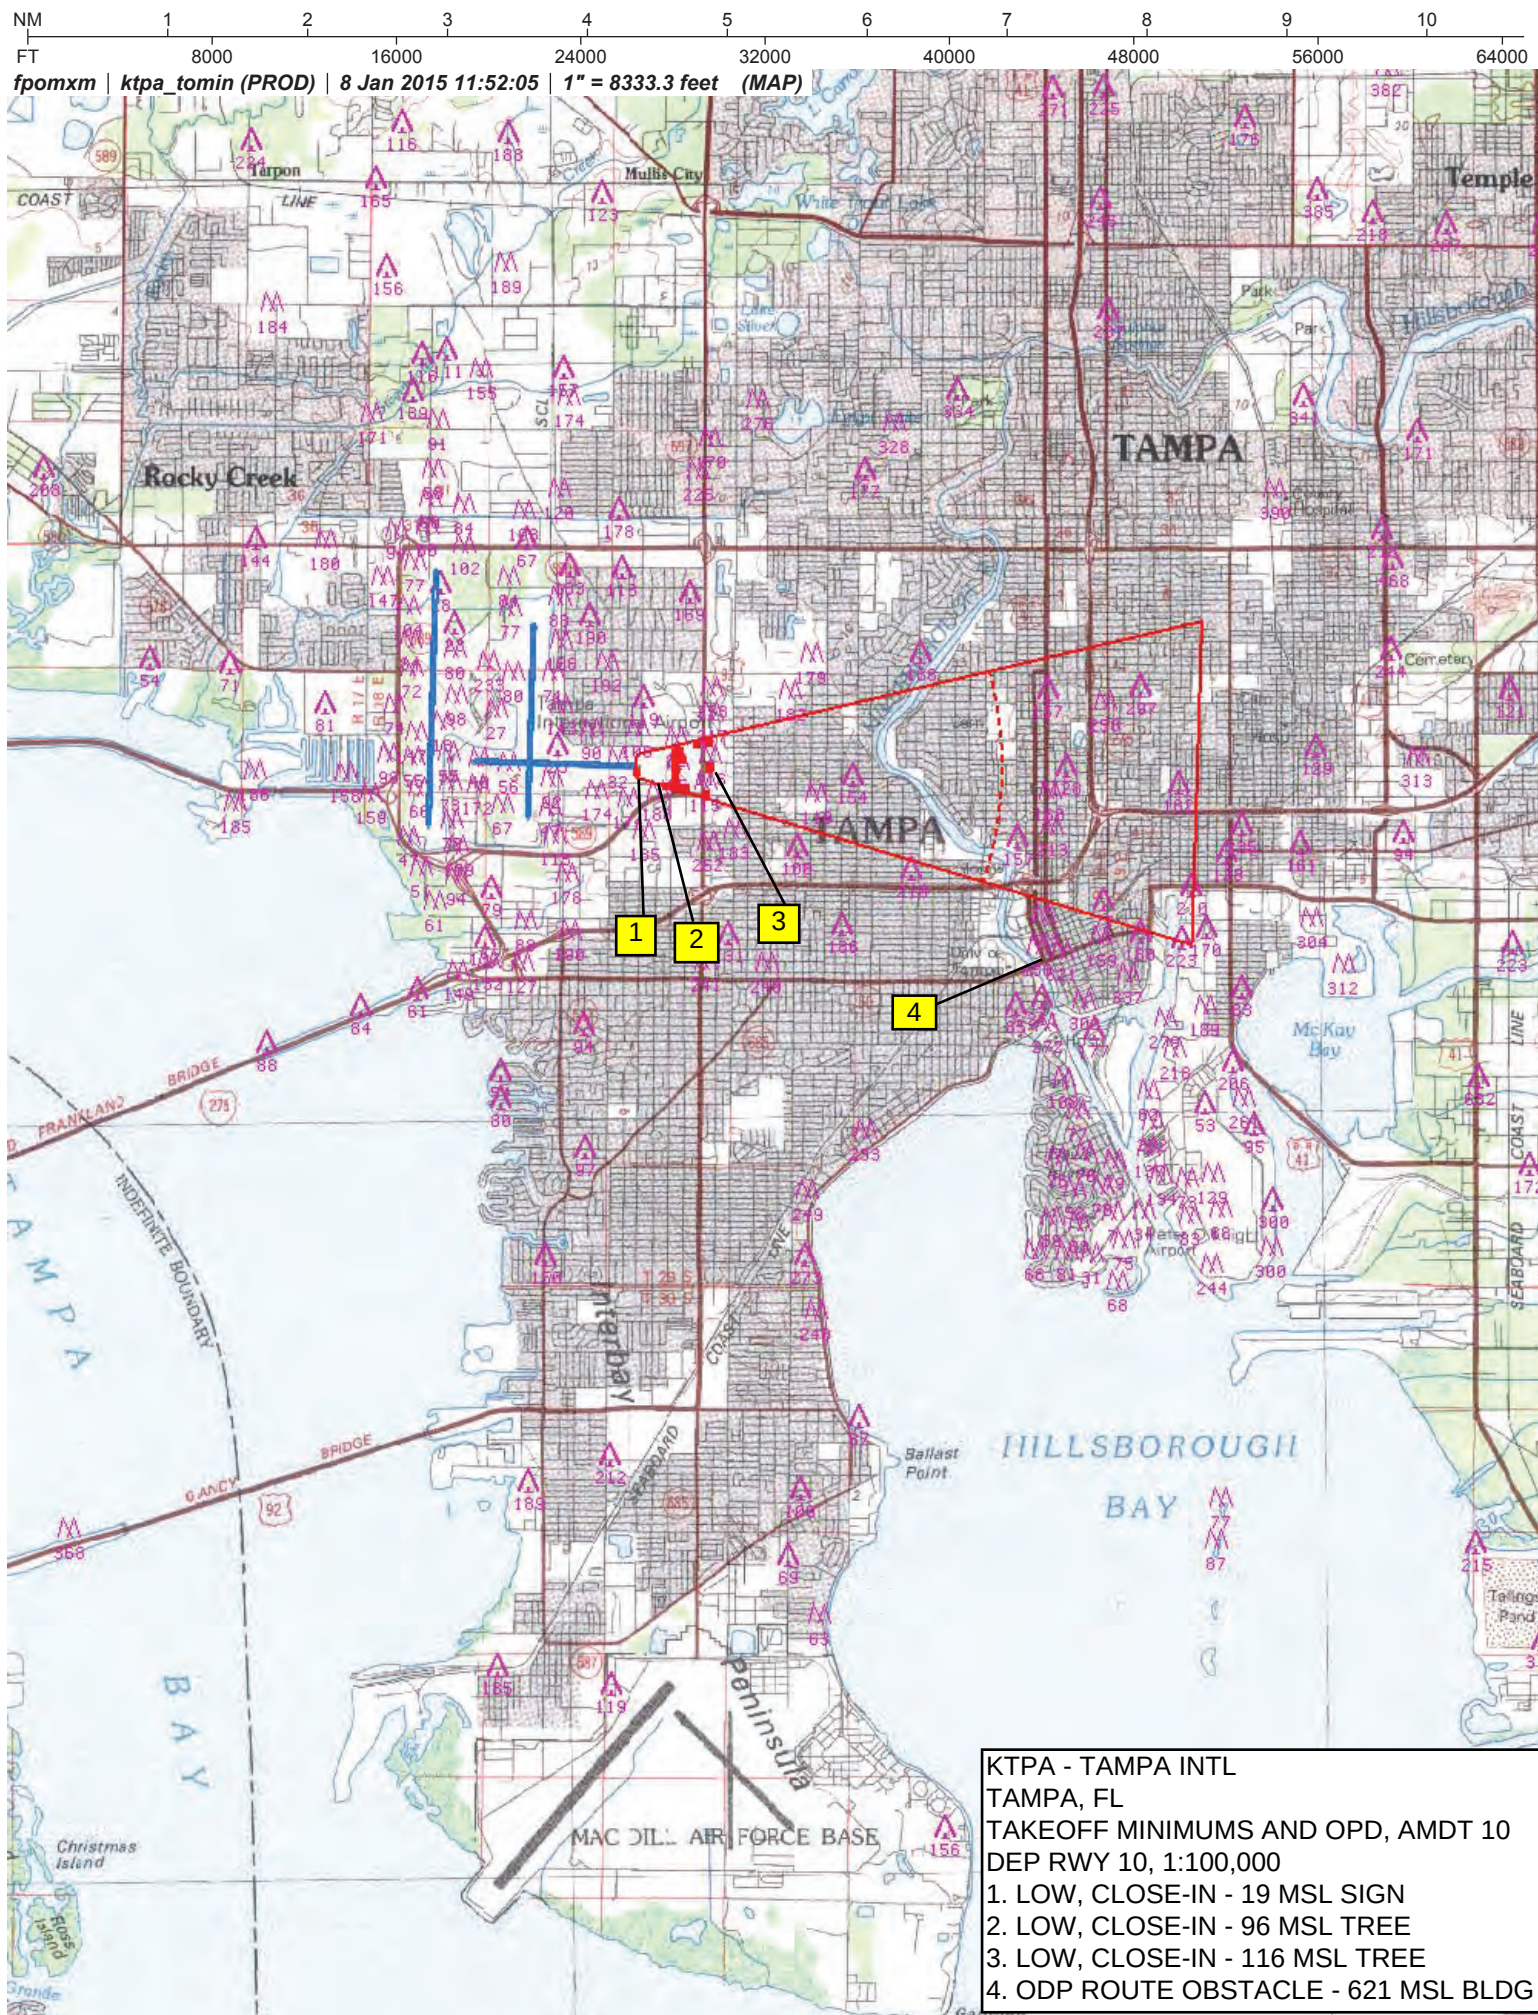

iling in hundreds of feet MSL

or in hundreds of feet MSL



TAMPA INSET

set chart for additional information

$$\frac{100}{60}$$

1

NEW PORT RICHEY

1

ST PETERSBURG
115.4 CH 111 PIE :
ST PETERSBURG

ST PETERSBURG
ST PETE BEACH
(VPCBE)

See NOTAMs/Directories

for Class D all hrs

BINELI

WILSON

EGMONT KEY
NATIONAL WILDLIFE

REFUGE

Egmont K

PASSAGE KEY
NATIONAL WILDL

REFUGE



INSET

Bra

4.700

8-NOXAMINE/DB

• SEE NOT AVAILABLE
for Class C/E (sfc)

100

10




KTPA - TAMPA INTL

TAMPA, FL

TAKEOFF MINIMUMS AND ODP AMDT 10


DEP RWY 10. 1:500,000

1. OBSTACLE MANDATING ODP: 621 MSL BUILDING

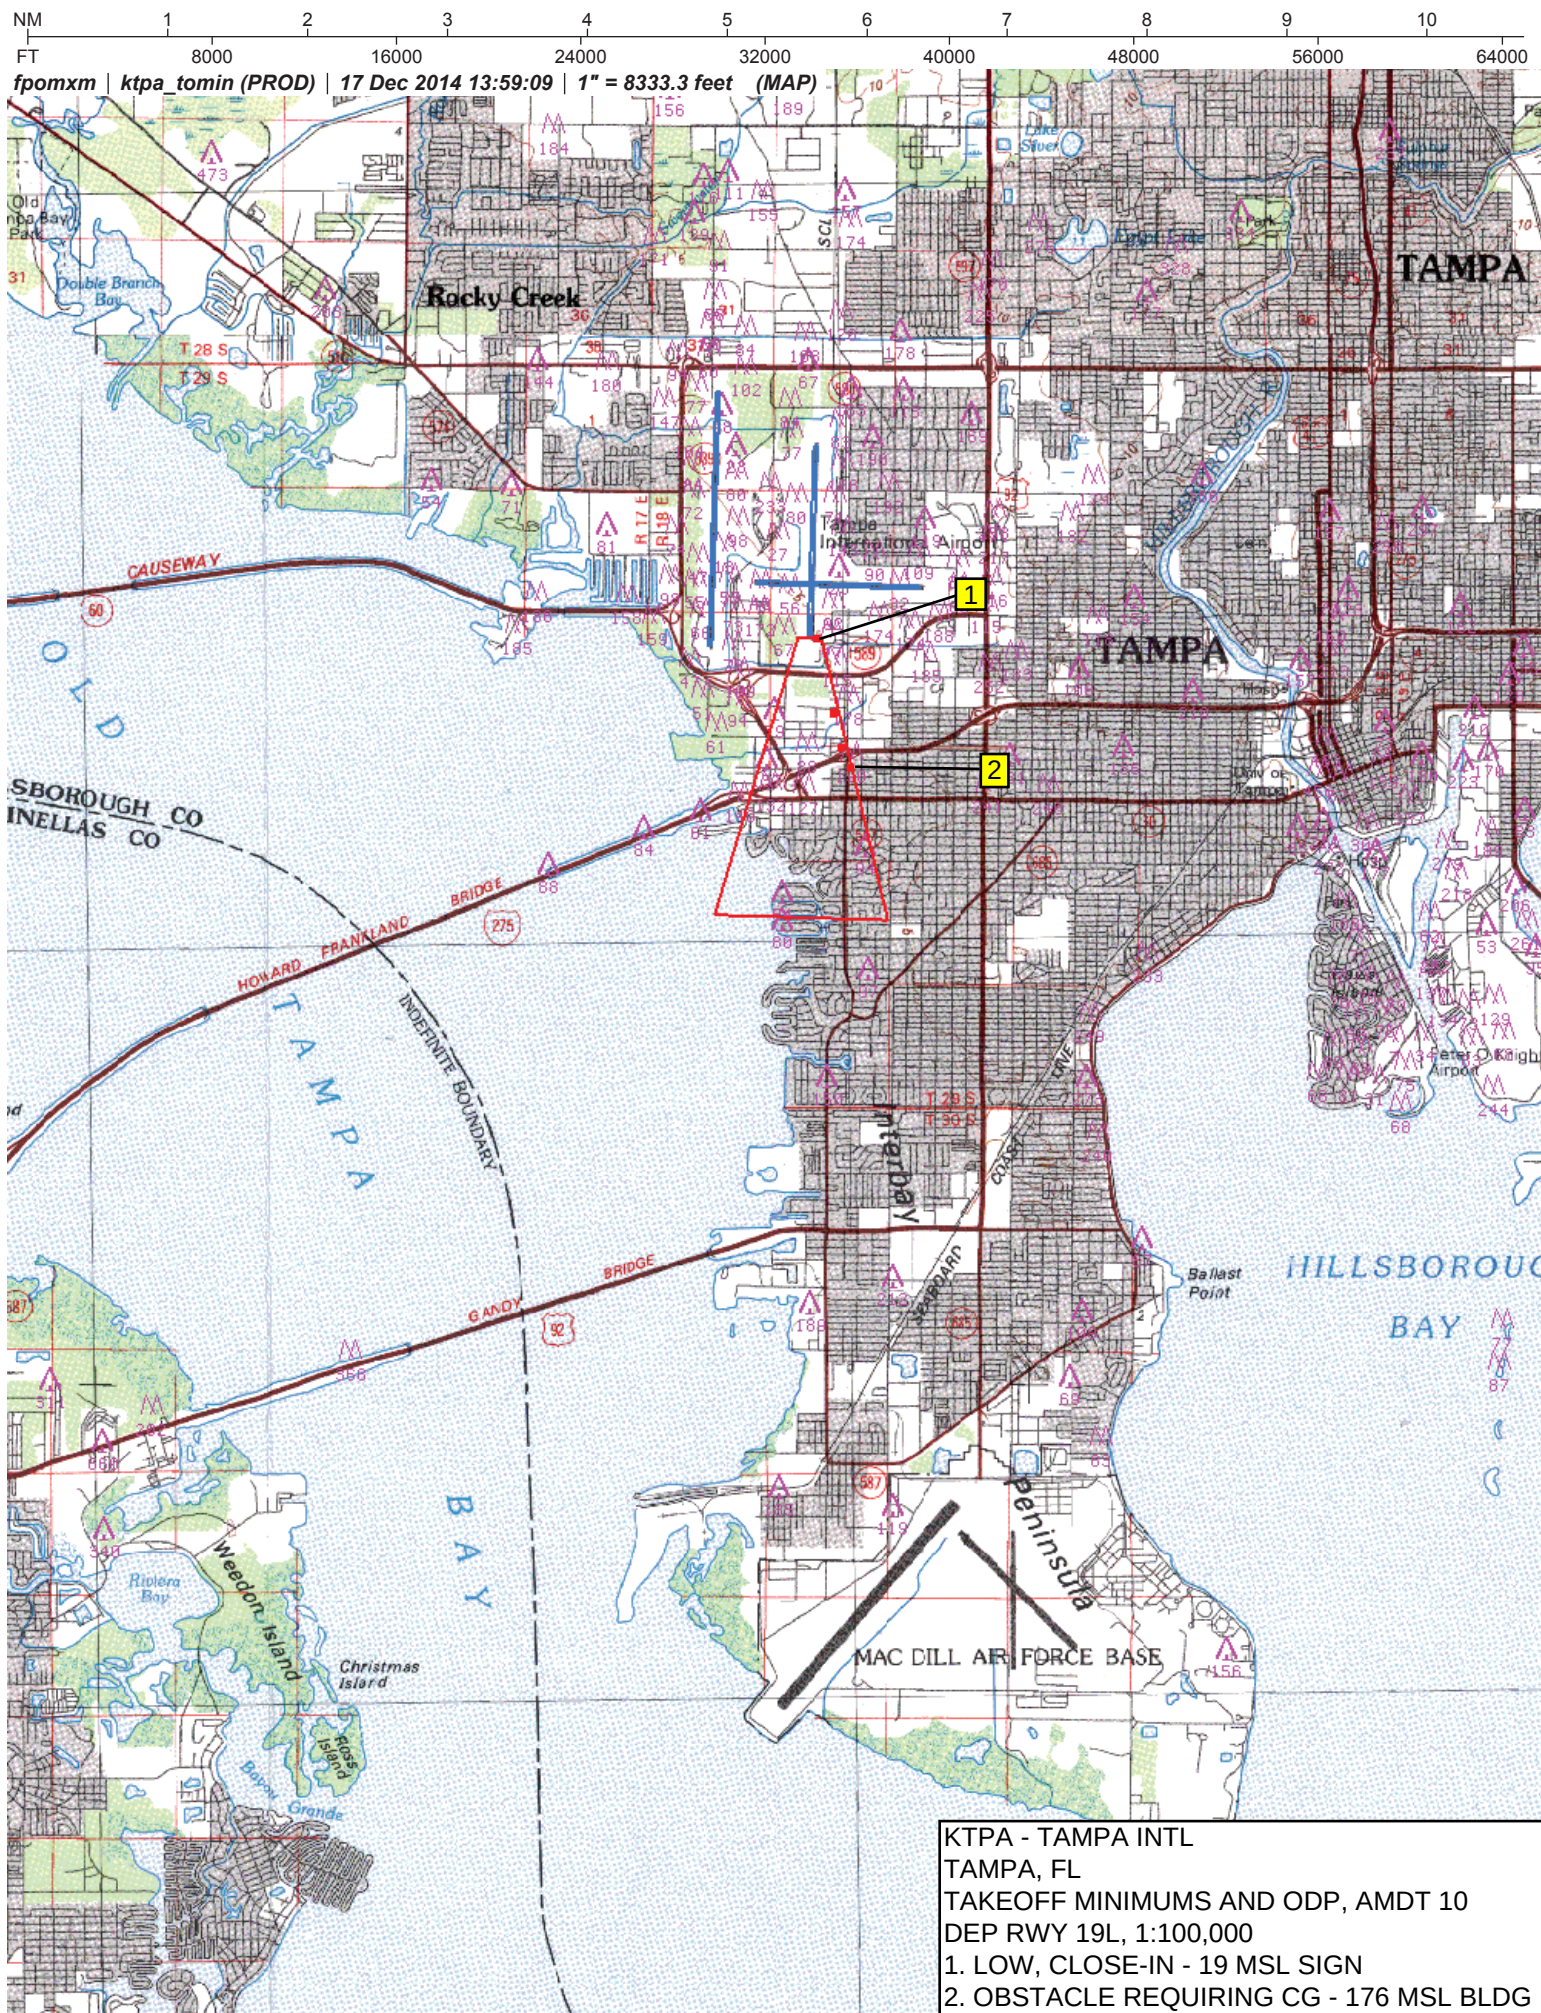

KTPA - TAMPA INTL
TAMPA, FL
TAKEOFF MINIMUMS AND ODP, AMDT 10
DEP RWY 19L, 1:100,000
1. LOW, CLOSE-IN - 19 MSL SIGN
2. OBSTACLE REQUIRING CG - 176 MSL BLDG

fpomxm | ktpa_tomin (PROD) | 18 Dec 2014 09:13:28 | 1" = 8333.3 feet (MAP)

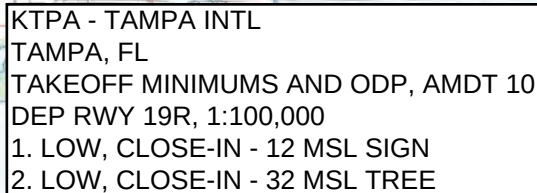


11

KTPA - TAMPA INTL
TAMPA, FL
TAKEOFF MINIMUMS AND ODP - AMDT 10
DEP RWY 19R, AMDT 10
DEP A/B: ASC

NM 1 2 3 4 5 6 7 8 9 10
 FT 8000 16000 24000 32000 40000 48000 56000 64000

fpomxm | ktpa_tomin (PROD) | 17 Dec 2014 14:33:53 | 1" = 8333.3 feet (MAP)

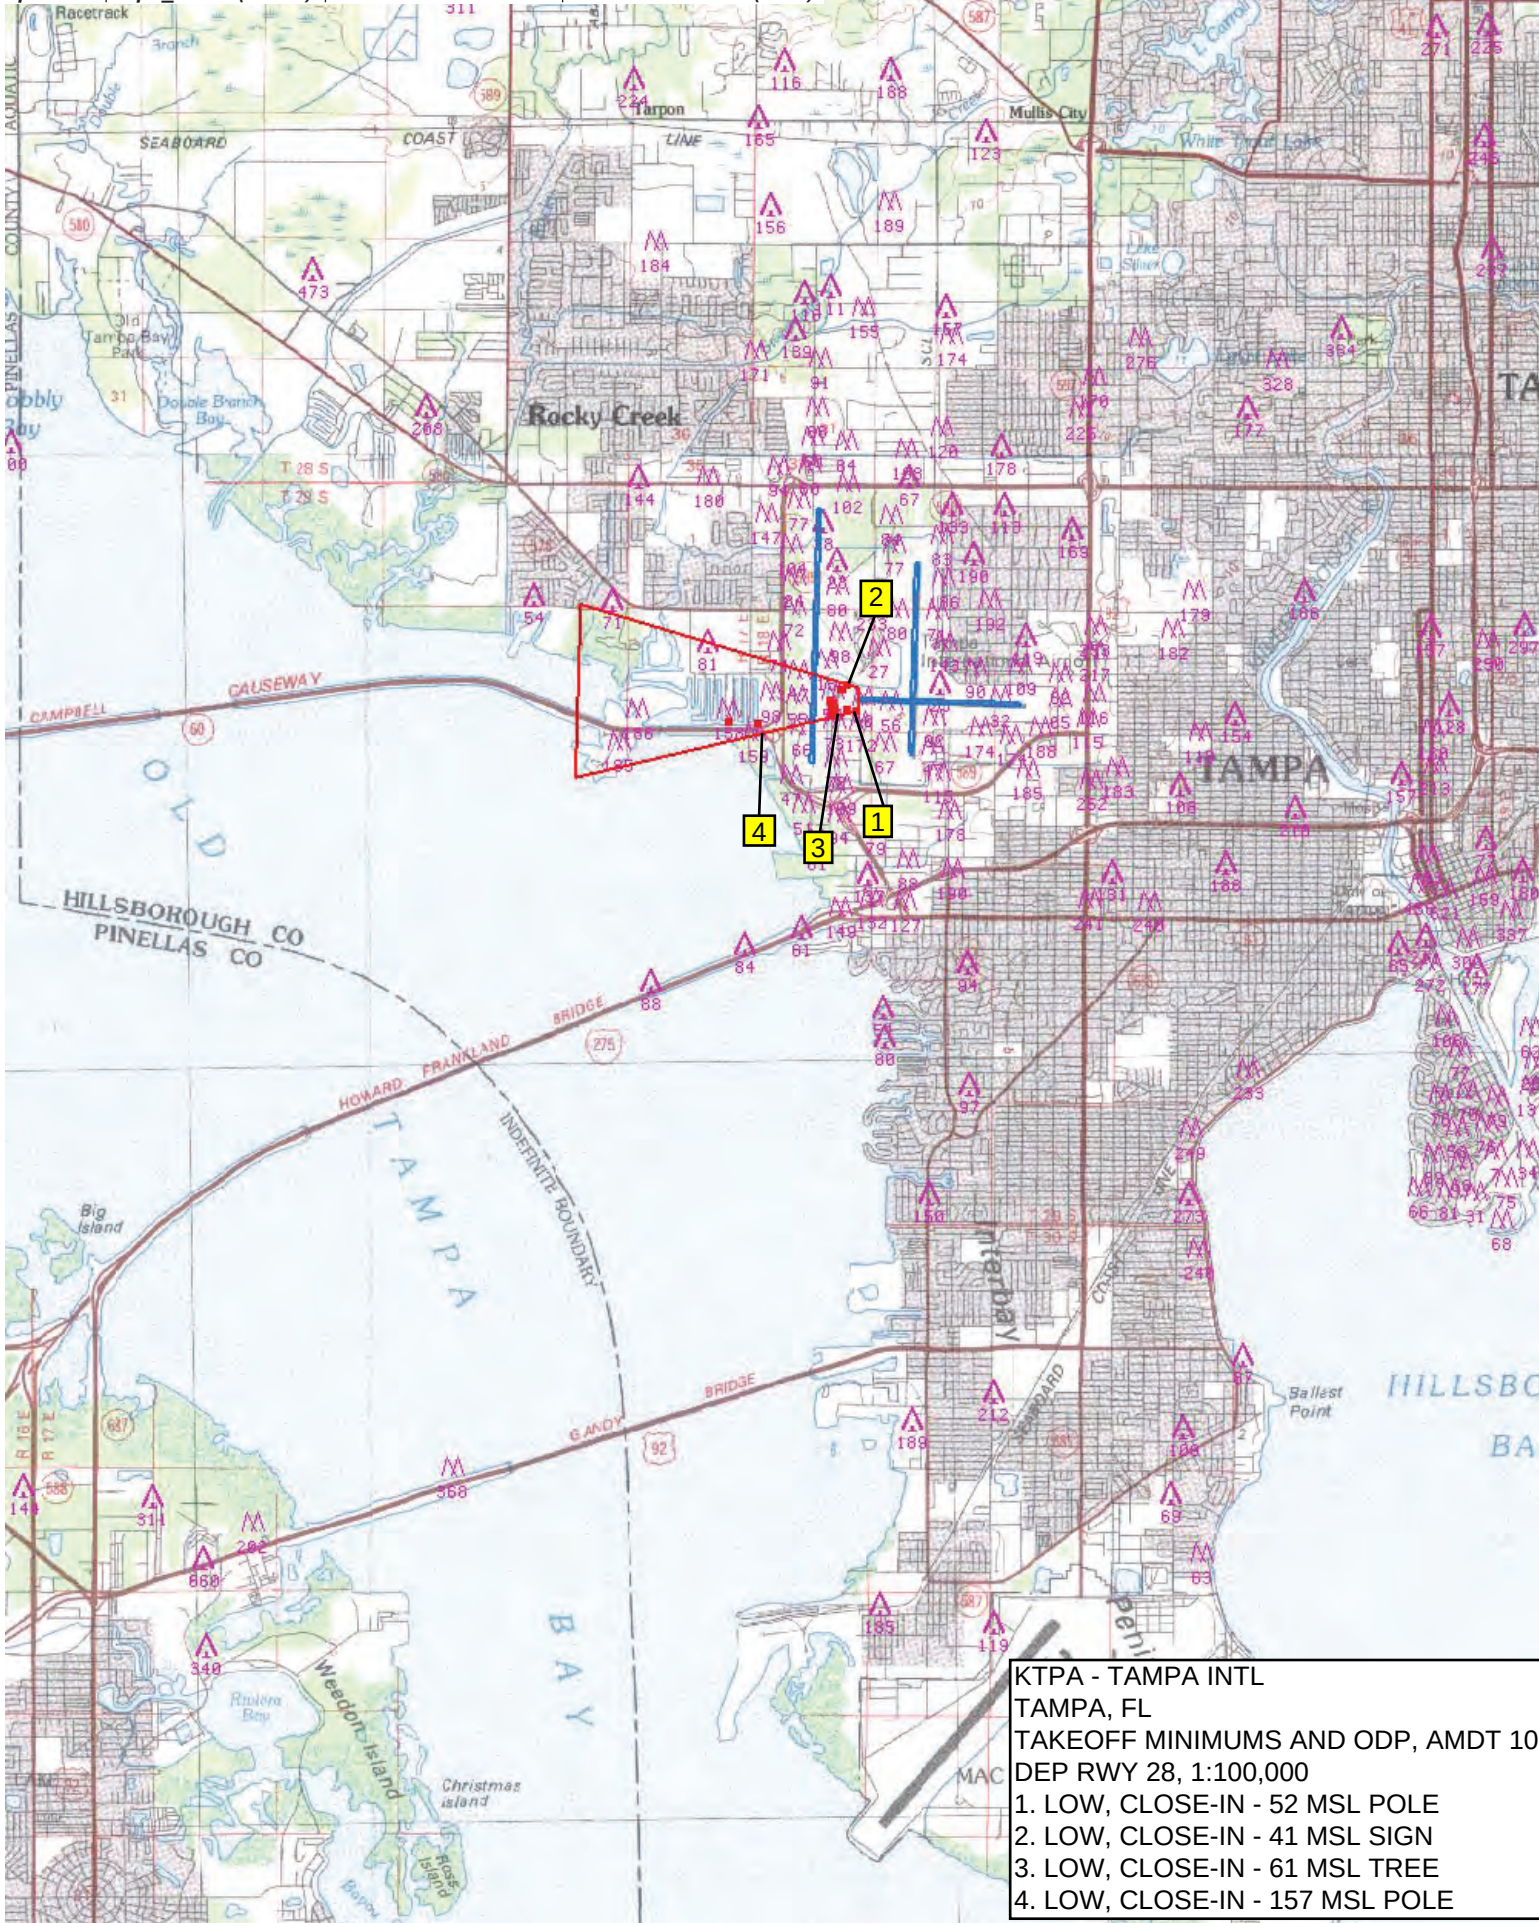

KTPA - TAMPA INTL
 TAMPA, FL
 TAKEOFF MINIMUMS AND ODP, AMDT 10
 DEP RWY 28, 1:100,000
 1. LOW, CLOSE-IN - 52 MSL POLE
 2. LOW, CLOSE-IN - 41 MSL SIGN
 3. LOW, CLOSE-IN - 61 MSL TREE
 4. LOW, CLOSE-IN - 157 MSL POLE

