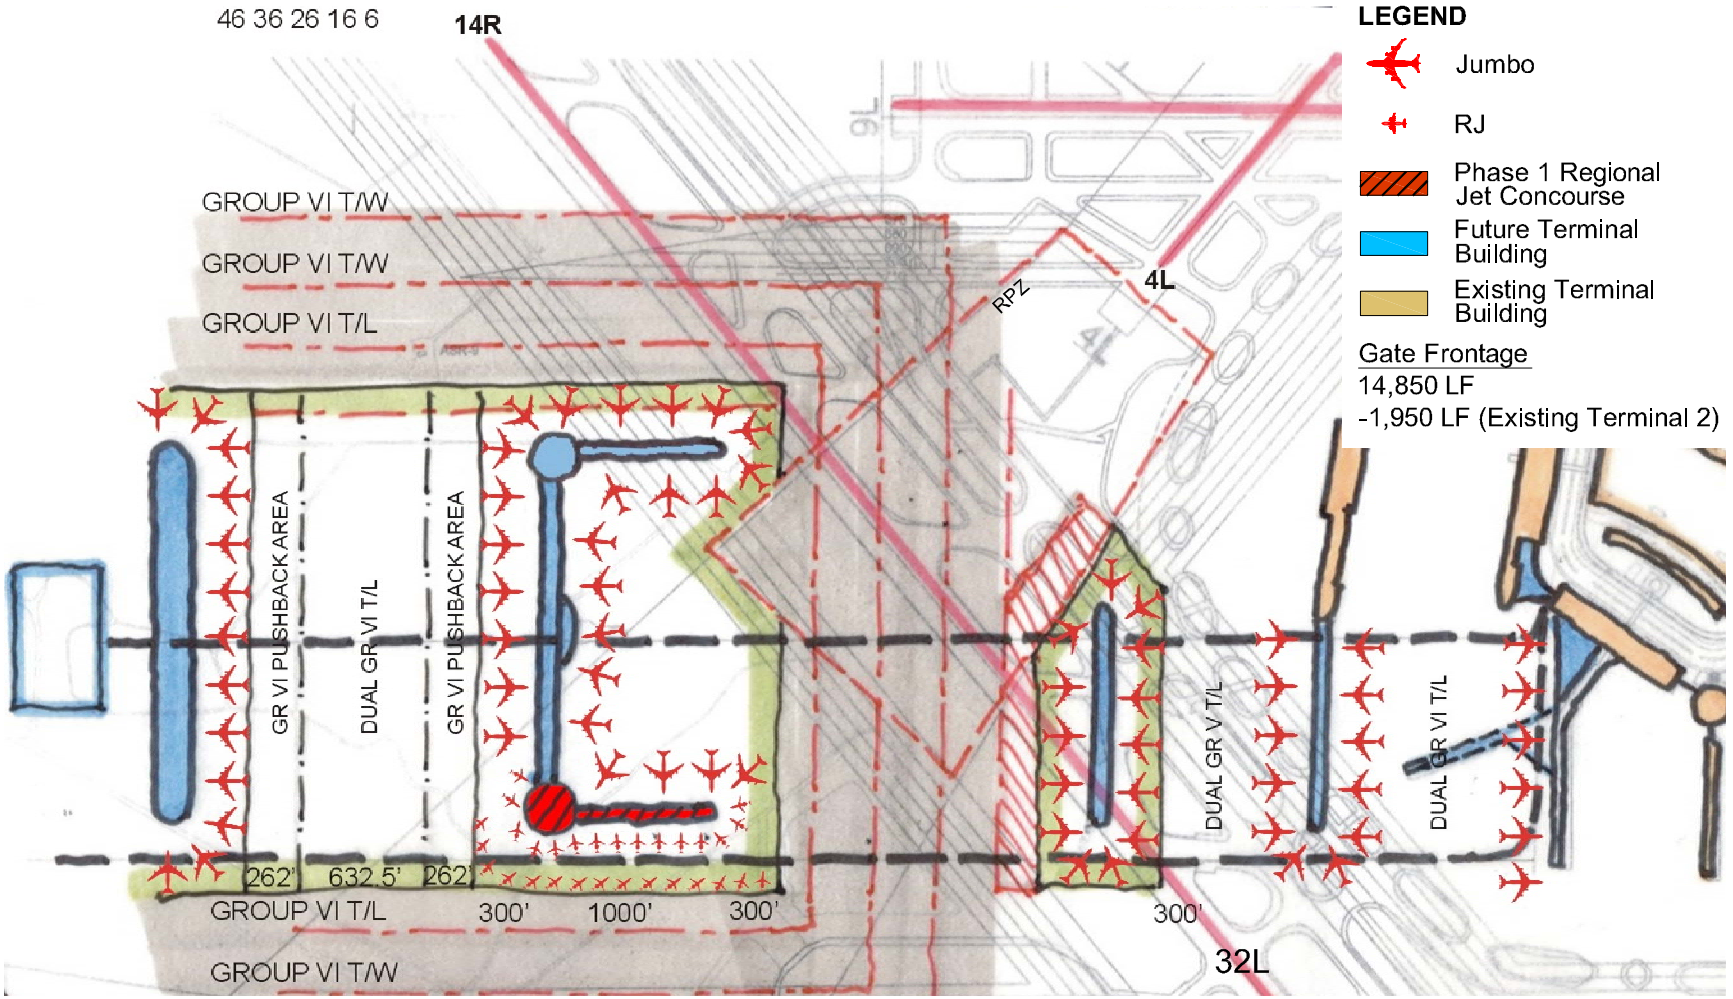

Source: Ricondo & Associates, Inc.; Martinez Corp. Aerial Photography (1996); Department of Aviation Airport Management and Records
Prepared by: Ricondo & Associates, Inc.

Exhibit V-30

0 1200 ft.

north

West Terminal Area Initial Concept 6

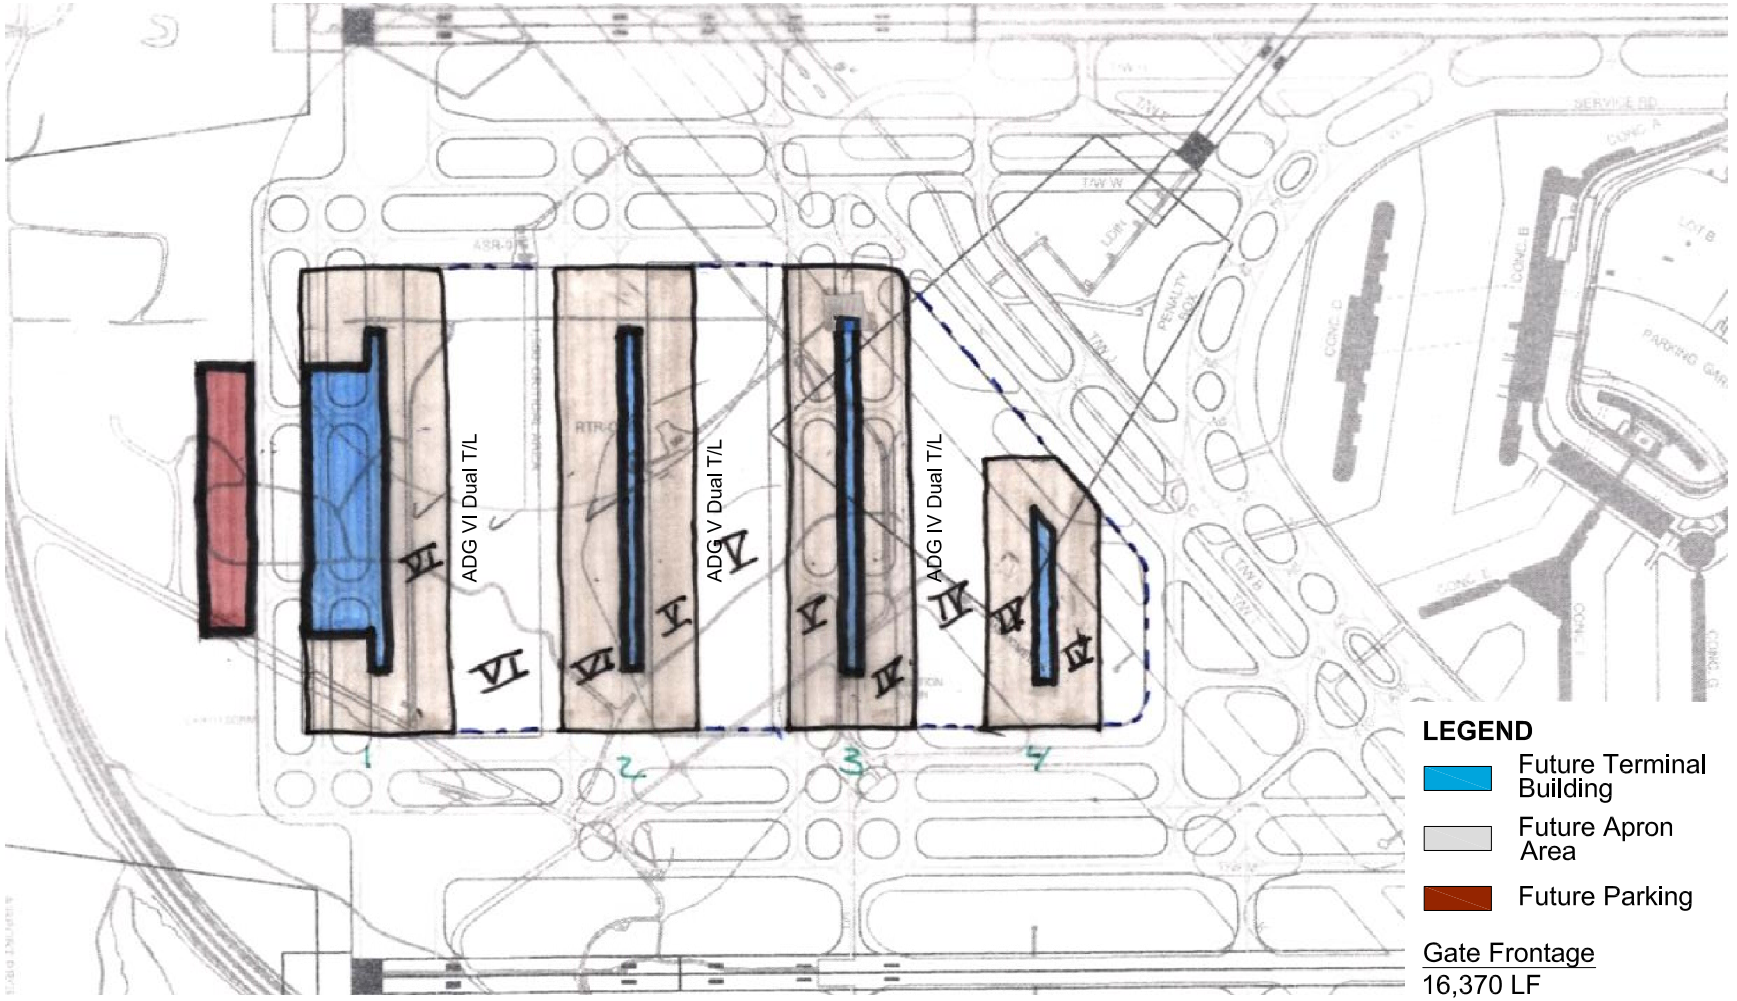

Source: Ricondo & Associates, Inc.; Martinez Corp. Aerial Photography (1996); Department of Aviation Airport Management and Records
Prepared by: Ricondo & Associates, Inc.

Exhibit V-31

0 N.T.S.

north

West Terminal Area
Initial Concept 7