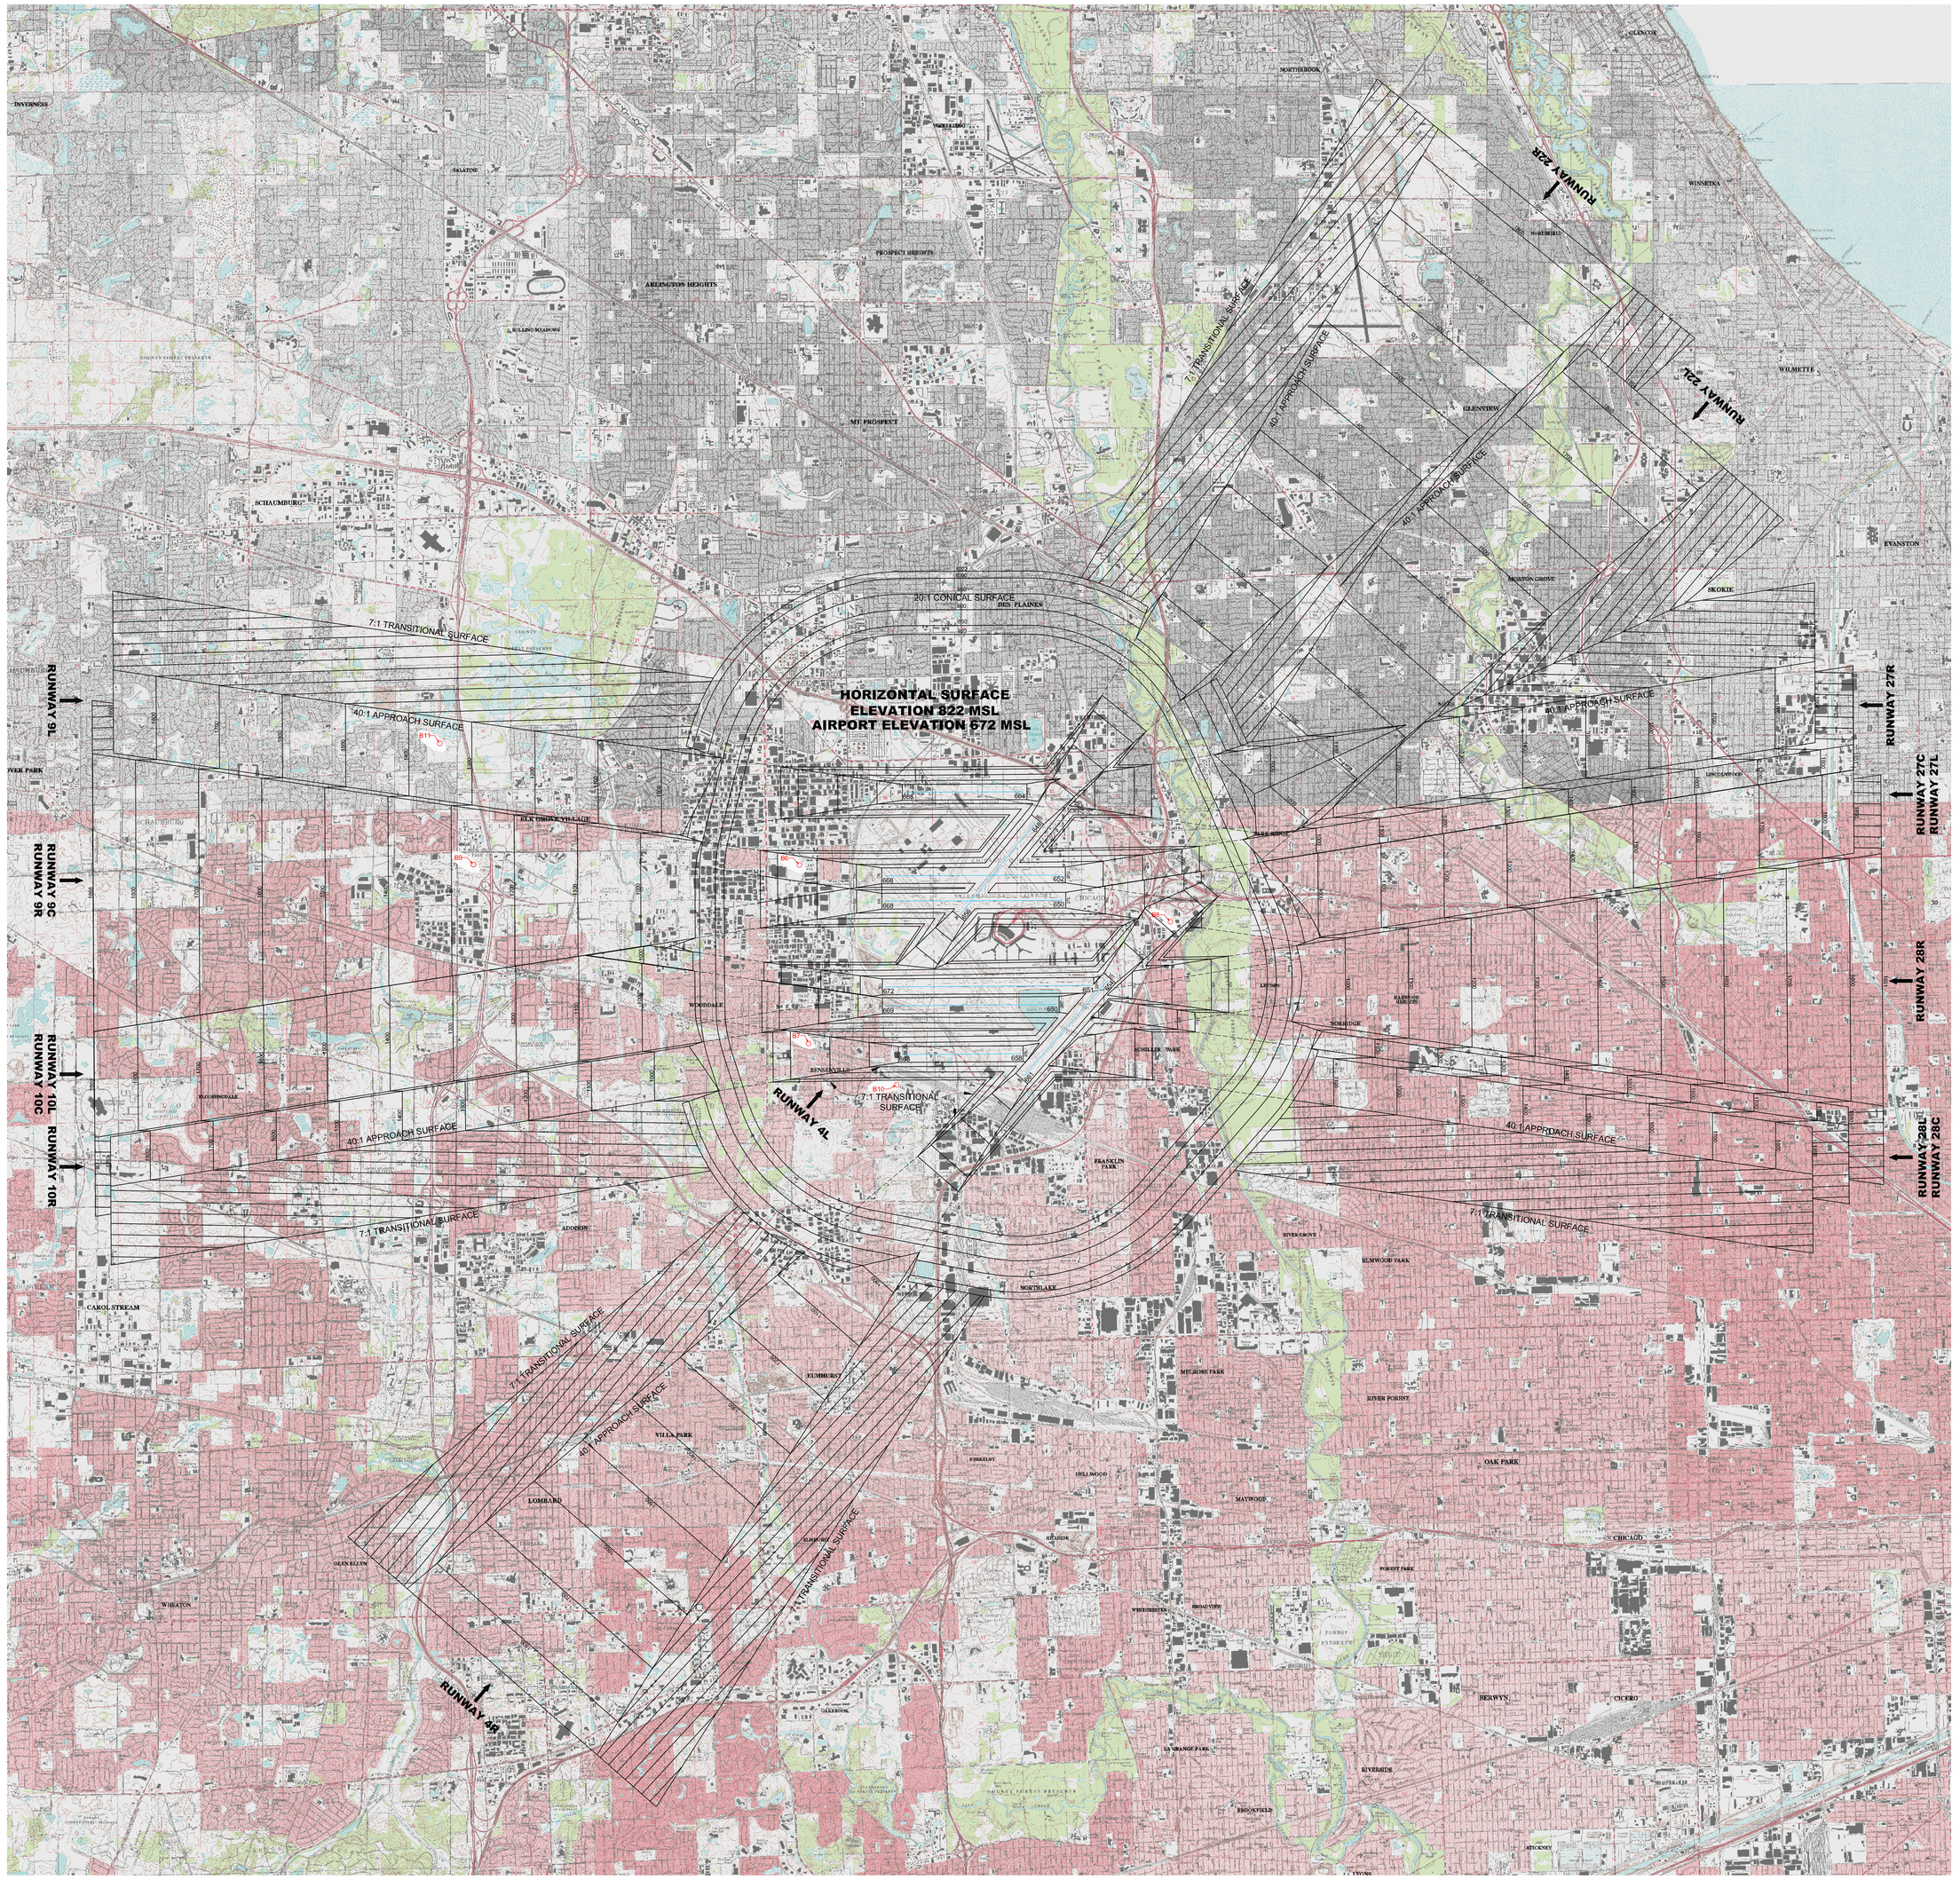

VIEW OF IMAGINARY SURFACES

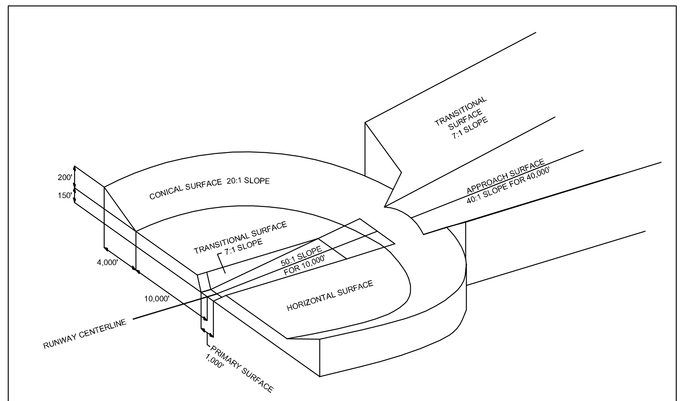

KEY MAP

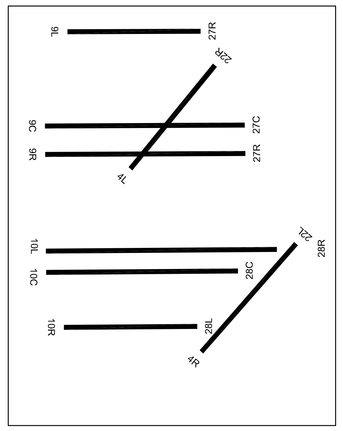

Part 77 Surface Obstructions

No.	Object	Top EL. (MSL)	Part 77 Penetration	Resolution
B6	Radio Tower	791.5	19.3	Obs. Light
B7	Water Tower	809.3	32.4	Obs. Light
B8	Antenna	763.0	4.5	Obs. Light
B9	Tower	1419.6	154.7	Obs. Light
B10	Antenna	844	22	Obs. Light
B11	Antenna	1461.9	111.1	Obs. Light

NOTES

1) REFER TO THE INNER PORTION OF THE APPROACH SURFACE PLAN VIEW DETAILS FOR CLOSE-IN OBSTRUCTIONS.

2) ALL ELEVATIONS ARE LISTED IN FEET ABOVE MEAN SEA LEVEL (MSL).

3) SOURCE: UNITED STATES GEOLOGICAL SURVEY, 1993-2001
QUADRANGLES: BARRINGTON-042088B2, STREAMWOOD-042088A2, WEST CHICAGO-041088H2, NAPERVILLE-041088G2, LAKE ZURICH-042088B1, PALATINE-042088A1, LOMBARD-041088H1, WHEATON-041088G1, WHEELING-042087B8, ARLINGTON HEIGHTS-042087A8, ELMHURTS-041087H8, HINSDALE-041087G8, HIGHLAND PARK-042087B7, PARK RIDGE-042087A7, RIVER FOREST-041087H7, BERWYN-041087G7, EVANSTON-042087A6, CHICAGO LOOP-041087H6, ENGLEWOOD-041087G6

4) ALL SURFACE OBSTRUCTIONS LISTED ON THIS SHEET HAVE BEEN CROSS REFERENCED AND VERIFIED WITH THE EXISTING O'HARE INTERNATIONAL AIRPORT OBSTRUCTION CHART PRODUCED BY THE NATIONAL OCEANIC AND ATMOSPHERIC ADMINISTRATION IN JULY 2003.

FUTURE AIRPORT LAYOUT PLAN
OVERALL PART 77 SURFACES

DRAWN BY: MRR
CHECKED BY: FG
PREPARED BY: Ricondo & Associates, Inc.
September 2005
Sheet 47 of 56

N
MAGNETIC NORTH (VARIATION 1.2° W (AUGUST 1, 2005))
TRUE NORTH
0 1000 4000 8000
GRAPHICAL SCALE IN FEET

O'Hare International Airport

No	Revisions	Date

CHICAGO AIRPORT SYSTEM
John A. Roberson
Commissioner

O'Hare Modernization Program
Rosemarie S. Andolino
Executive Director

Drawing: Z:\Chicago\ORD\OMP\ALP-DrawingSet-FINAL-2005 \ALP Set\47-48-Part77.dwg_Layout: 47-Overall Part77-USGS-1-4000_Sep 19, 2005, 3:36pm